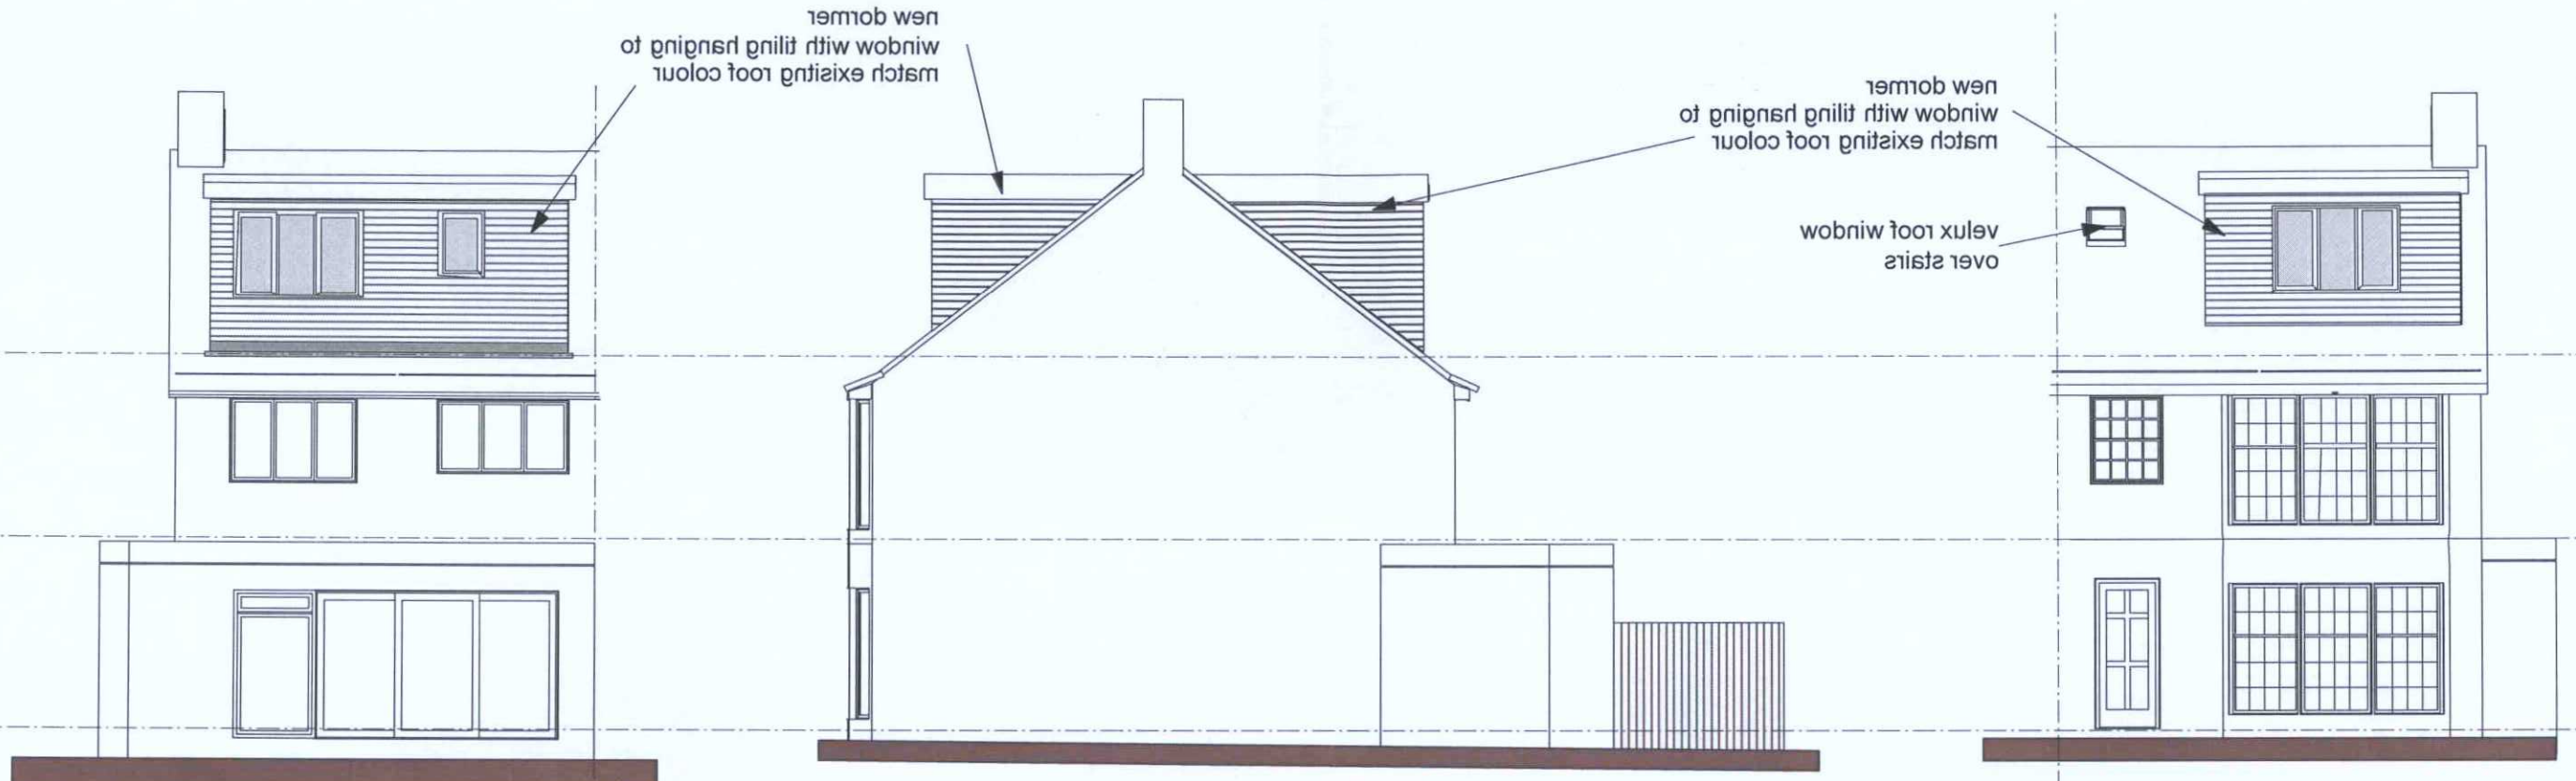

SOUTH (REAR) ELEVATION

scale 1:100

EAST (SIDE) ELEVATION

scale 1:100

NORTH (FRONT) ELEVATION

scale 1:100

0 1 2 3 4 5 6 7 8 9M

ADUR & WORTHING
PLANNING SERVICES

PLAN	AWDM/ 1278/17
DATE VALID	2 1 AUG 2017

rev A 6 Jul 17 front dormer made smaller and velux added

Type
PLANNING DRAWING

Title
PROPOSED ELEVATIONS

date	scale	drawn by	drawing no.
MAY 17	1:100	REG	1721/02 A

Richard Goodson Practice
CHARTERED ARCHITECT & DESIGNER
20 Nelson Close Sompting LANCING West Sussex BN15 0LY tel: 01903 761263
www.RichardGoodsonPractice.co.uk email: richard@RichardGoodsonPractice.co.uk

project
PROPOSED LOFT CONVERSION
AT 160 GREENACRES SHOREHAM-BY-SEA BN43 5XL
Mr & Mrs P Groves