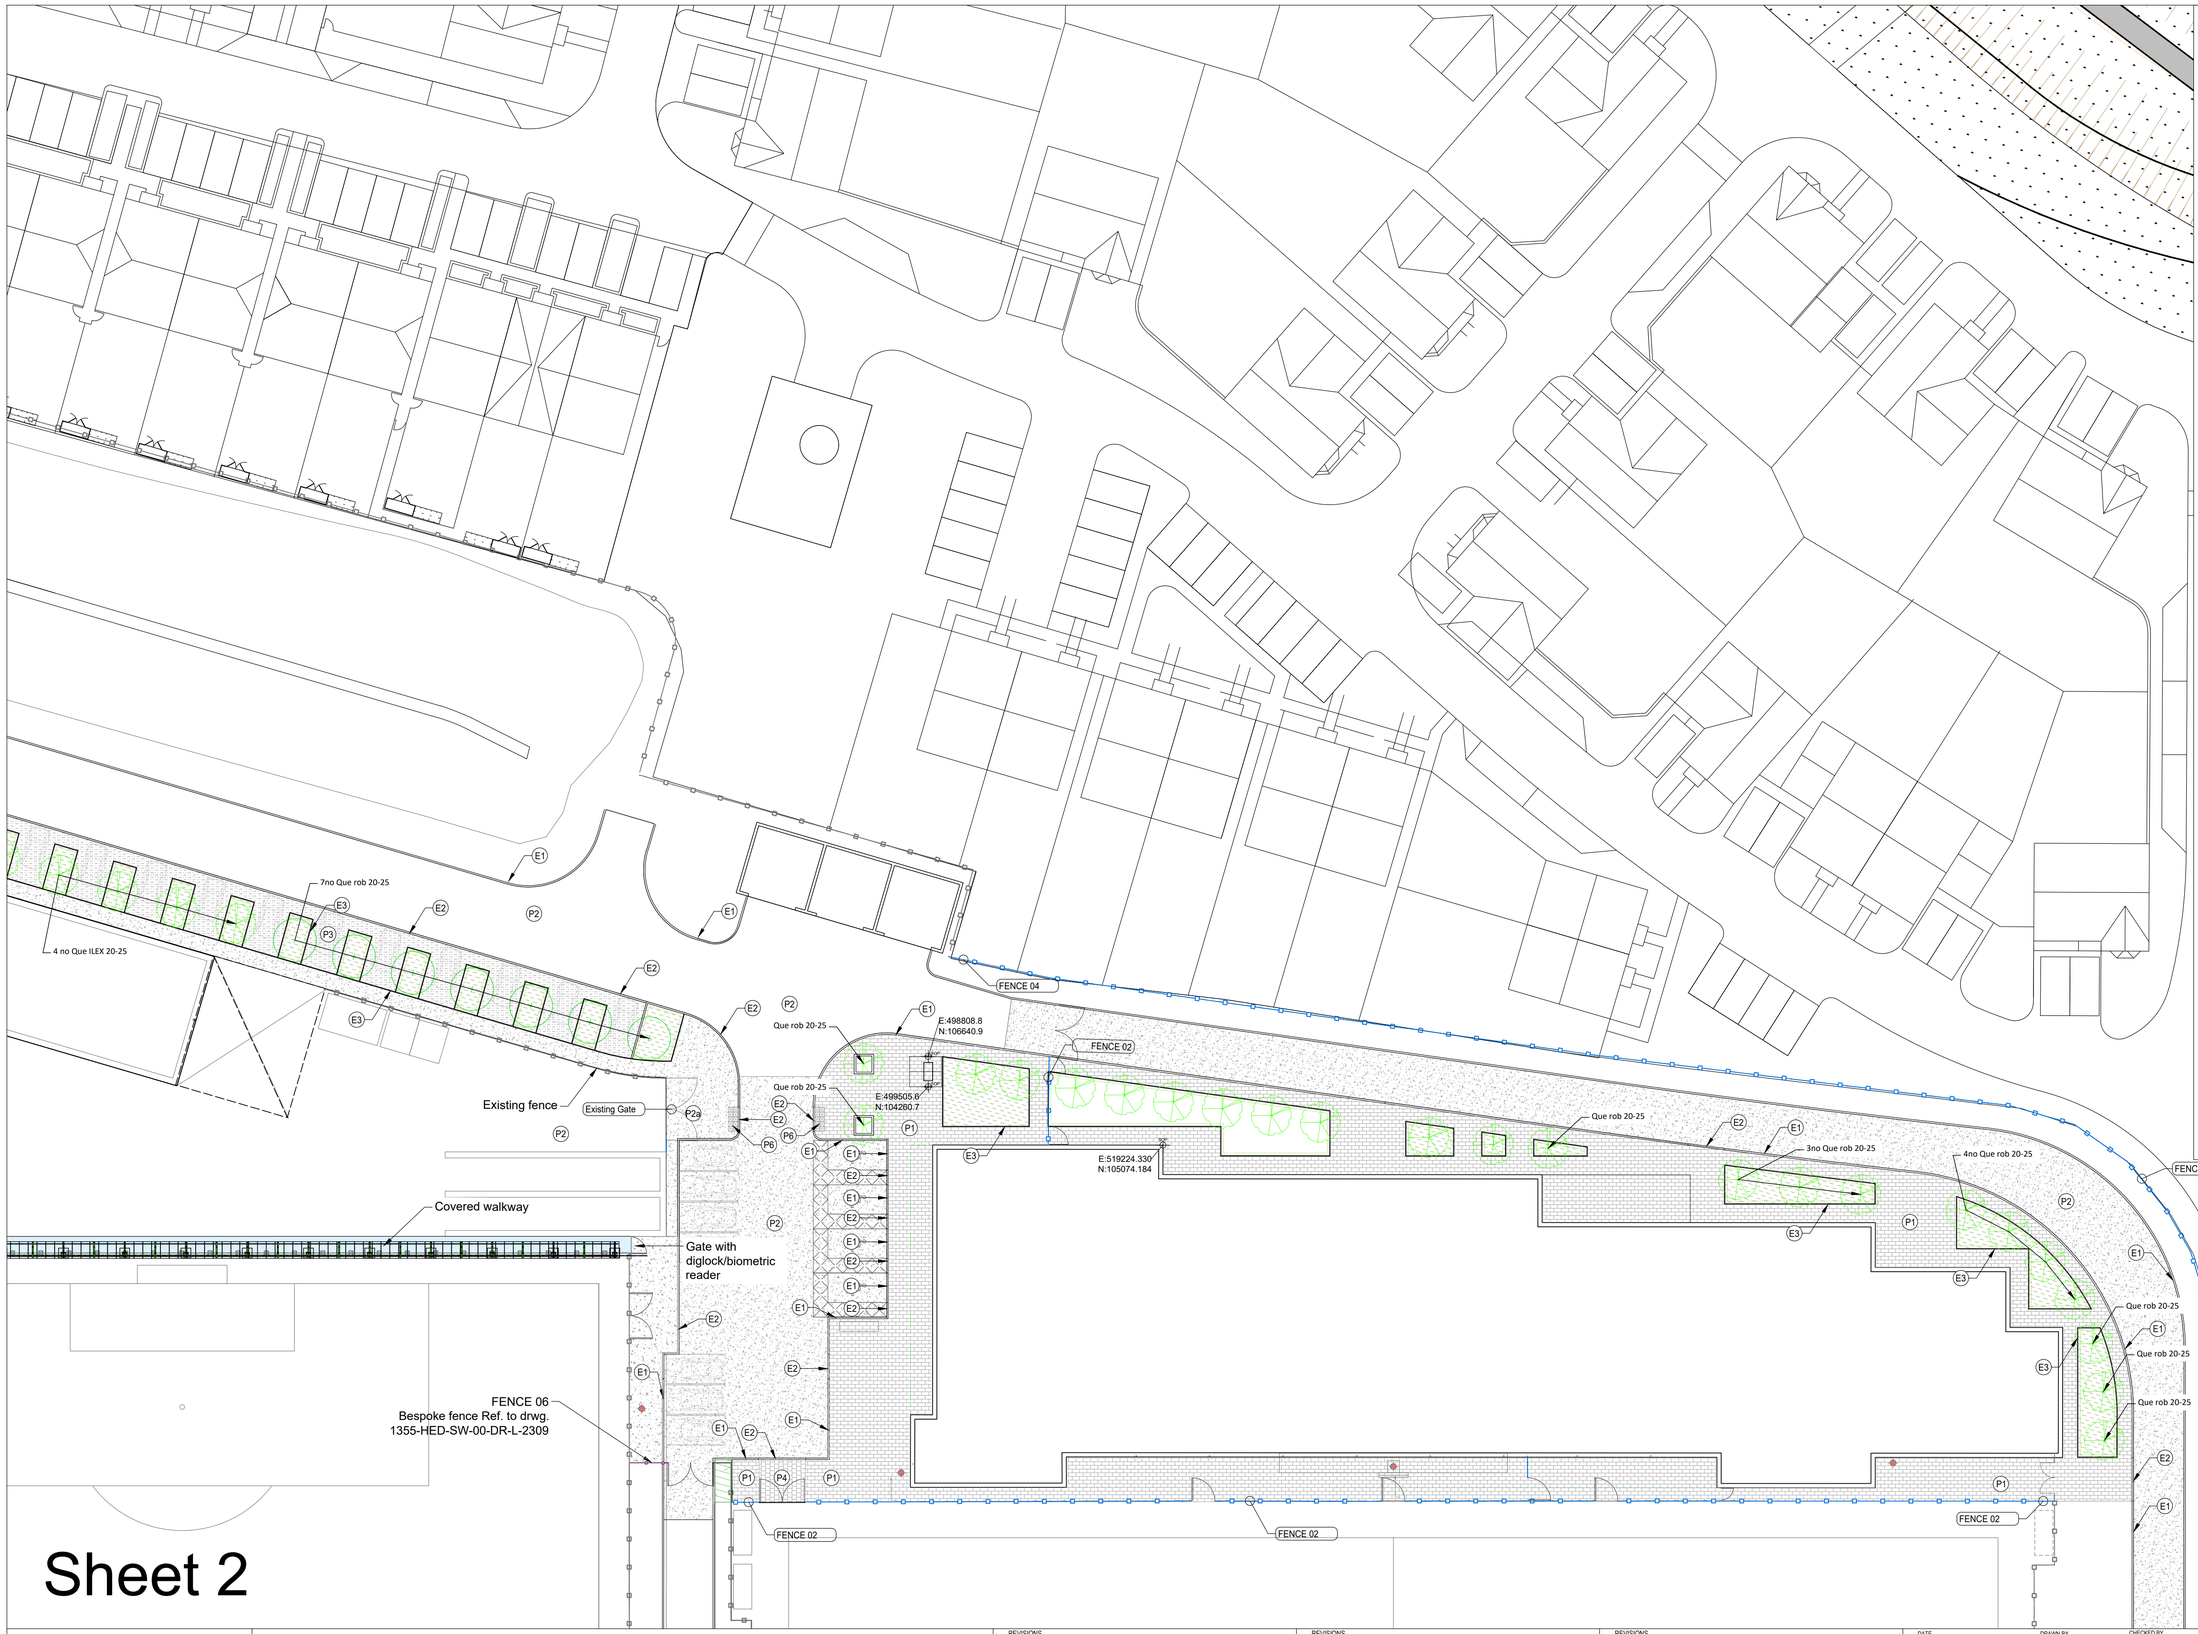

KEY ITEM DESCRIPTION

- SITE BOUNDARY
- PROPOSED PAVING TYPE 1 Concrete conservation paving flag 400x400x50mm. To match existing.
- PROPOSED PAVING TYPE 2 Tarmac for road areas
- PROPOSED PAVING TYPE 2 Tarmac for footpath areas
- PROPOSED PAVING TYPE 3 Permeable paving - Interlocking Greogrid, gravel.
- PROPOSED PAVING TYPE 4 Concrete conservation paving setts 100x100x100mm.
- PROPOSED SYNTHETIC GRASS To match existing.
- PROPOSED PAVING TYPE 6 400x400 Blister tactile paving
- EXISTING PAVING Concrete conservation paving flag 400x400x50mm
- PROPOSED CONCRETE KERB 125mm Upstand 125x255x915mm
- PROPOSED CONCRETE KERB Flush 125x255x915mm
- PROPOSED CONCRETE PIN KERB Flush 50x150x915mm
- PROPOSED FENCE 01, 02, 03, 04, 05
- PROPOSED FEATURE FENCING 06
- PROPOSED TIMBER BENCH 455X6000mm
- FLOODLIGHT POST
- TREE SQUARE
- EXISTING LAWN / PLANTING
- PROPOSED SHRUB PLANTING
- PROPOSED GROUND COVER PLANTING
- PROPOSED LAWN
- EXISTING TREES
- PROPOSED TREES

Sheet 2

NORTH

NOTES:

This drawing is the copyright of Hyland Edge Driver. It must not be copied or reproduced without written consent. Only figured dimensions are to be taken from this drawing. All contractors must visit the site and be responsible for taking and checking all dimensions related to the works shown on this drawing.

REVISIONS

REVISIONS

REVISIONS

T00 01.04.19
T01 11.04.19 Feature forecourt fence added
C00 11.06.19 Issue for contract
C01 12.07.19 Revised kerbs and paving; Tactile paving added
C02 12.02.21 Revised fence and gates - 3 trees removed
C03 30.03.21 Revised Fence, kerb and cycle stand position

DATE 28/01/2019 | DRAWN BY ST | CHECKED BY DC

DRAWING STATUS STAGE 4 | SCALE @ A1 1:250

PROJECT
Training Ground Extension BHAFC

DRAWING TITLE
General Arrangement Plan - Sheet 2

DRAWING NUMBER 1355-HED-SW-00-DR-L-2202 | REVISION C03

CLIENT
The Community Stadium Ltd

H E D Hyland Edgar Driver
Landscape Architects & Urban Designers
London & Winchester

One Wessex Way Colden Common Winchester SO21 1WG t. 01962 711 600
Waterloo Court 10 Theed Street London SE1 8ST t. 020 7803 9636