UK Planning Maps


20 Sunningdale Road, Worthing, BN13 2NF



Scale 1:1250

© Crown copyright and database rights 2023 OS 100054135. Map area bounded by: 511989,104551 512131,104693. Produced on 05 May 2023 from the OS National Geographic Database. Supplied by UKPlanningMaps.com. Unique plan reference: p2c/uk/945984/1275987

Ordnance Survey Licensed Mapping

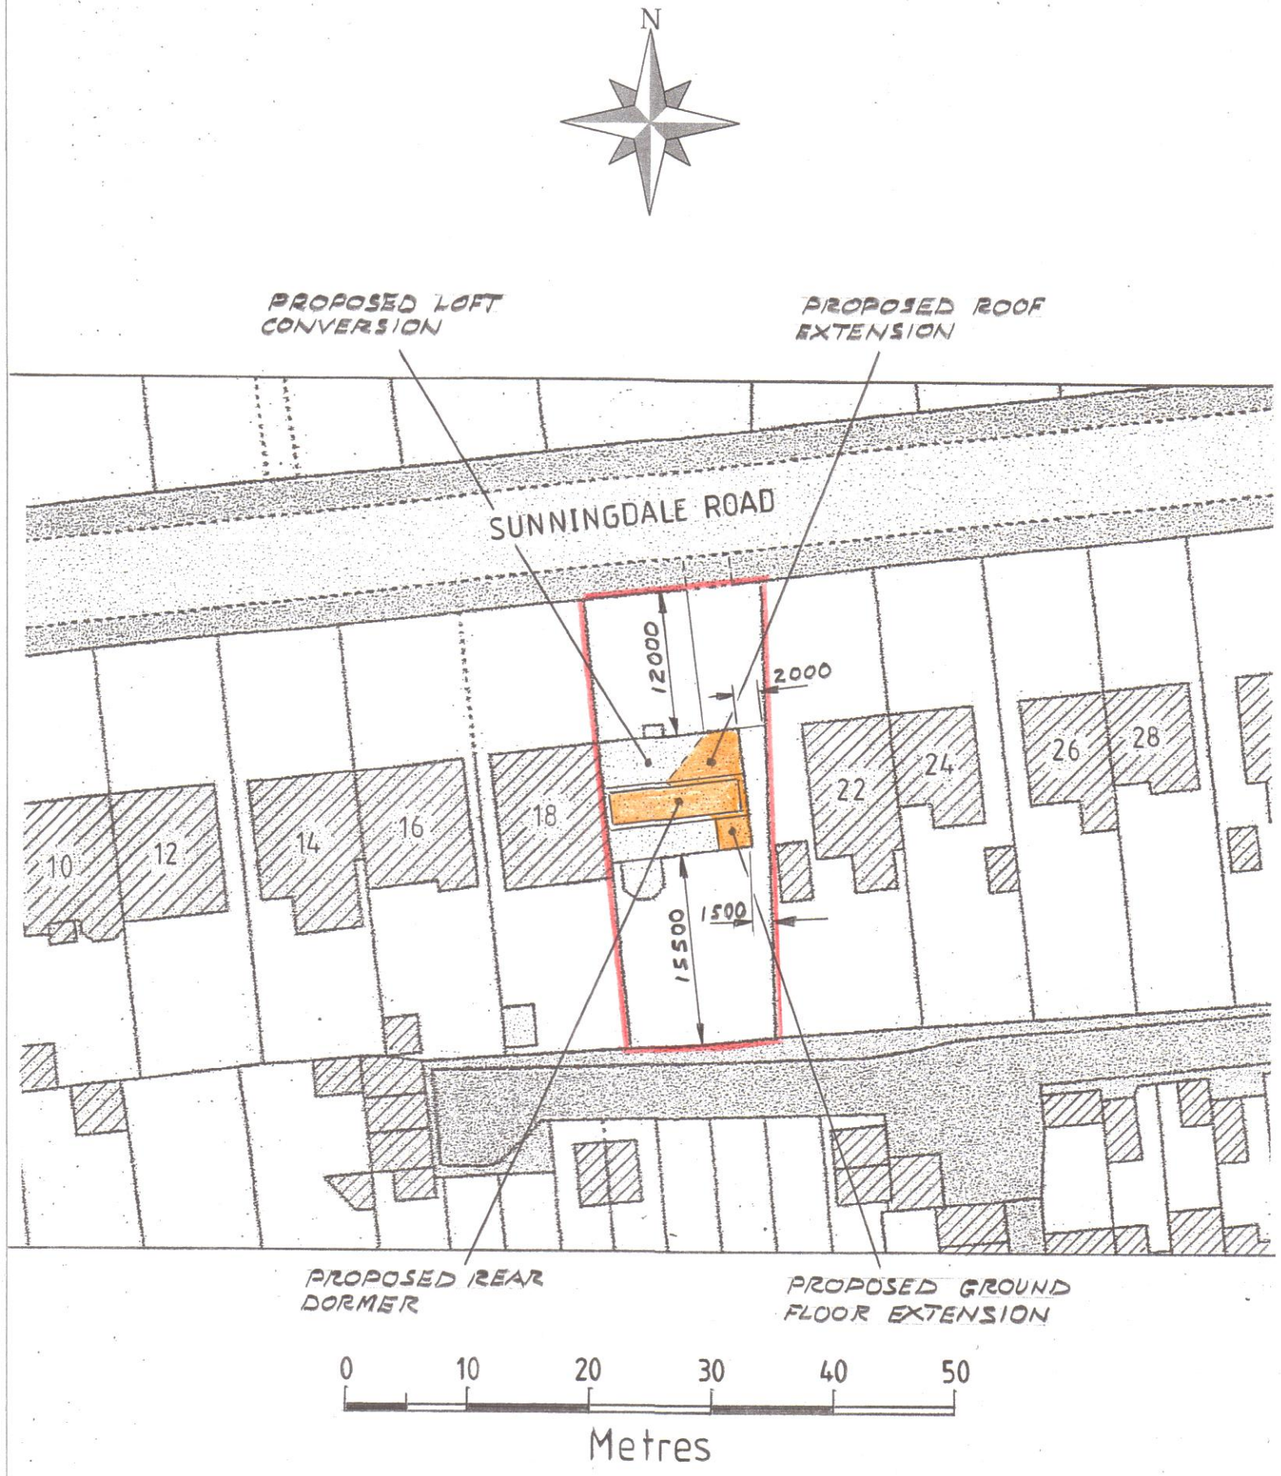

SITE LAYOUT PLAN -- Scale 1:500