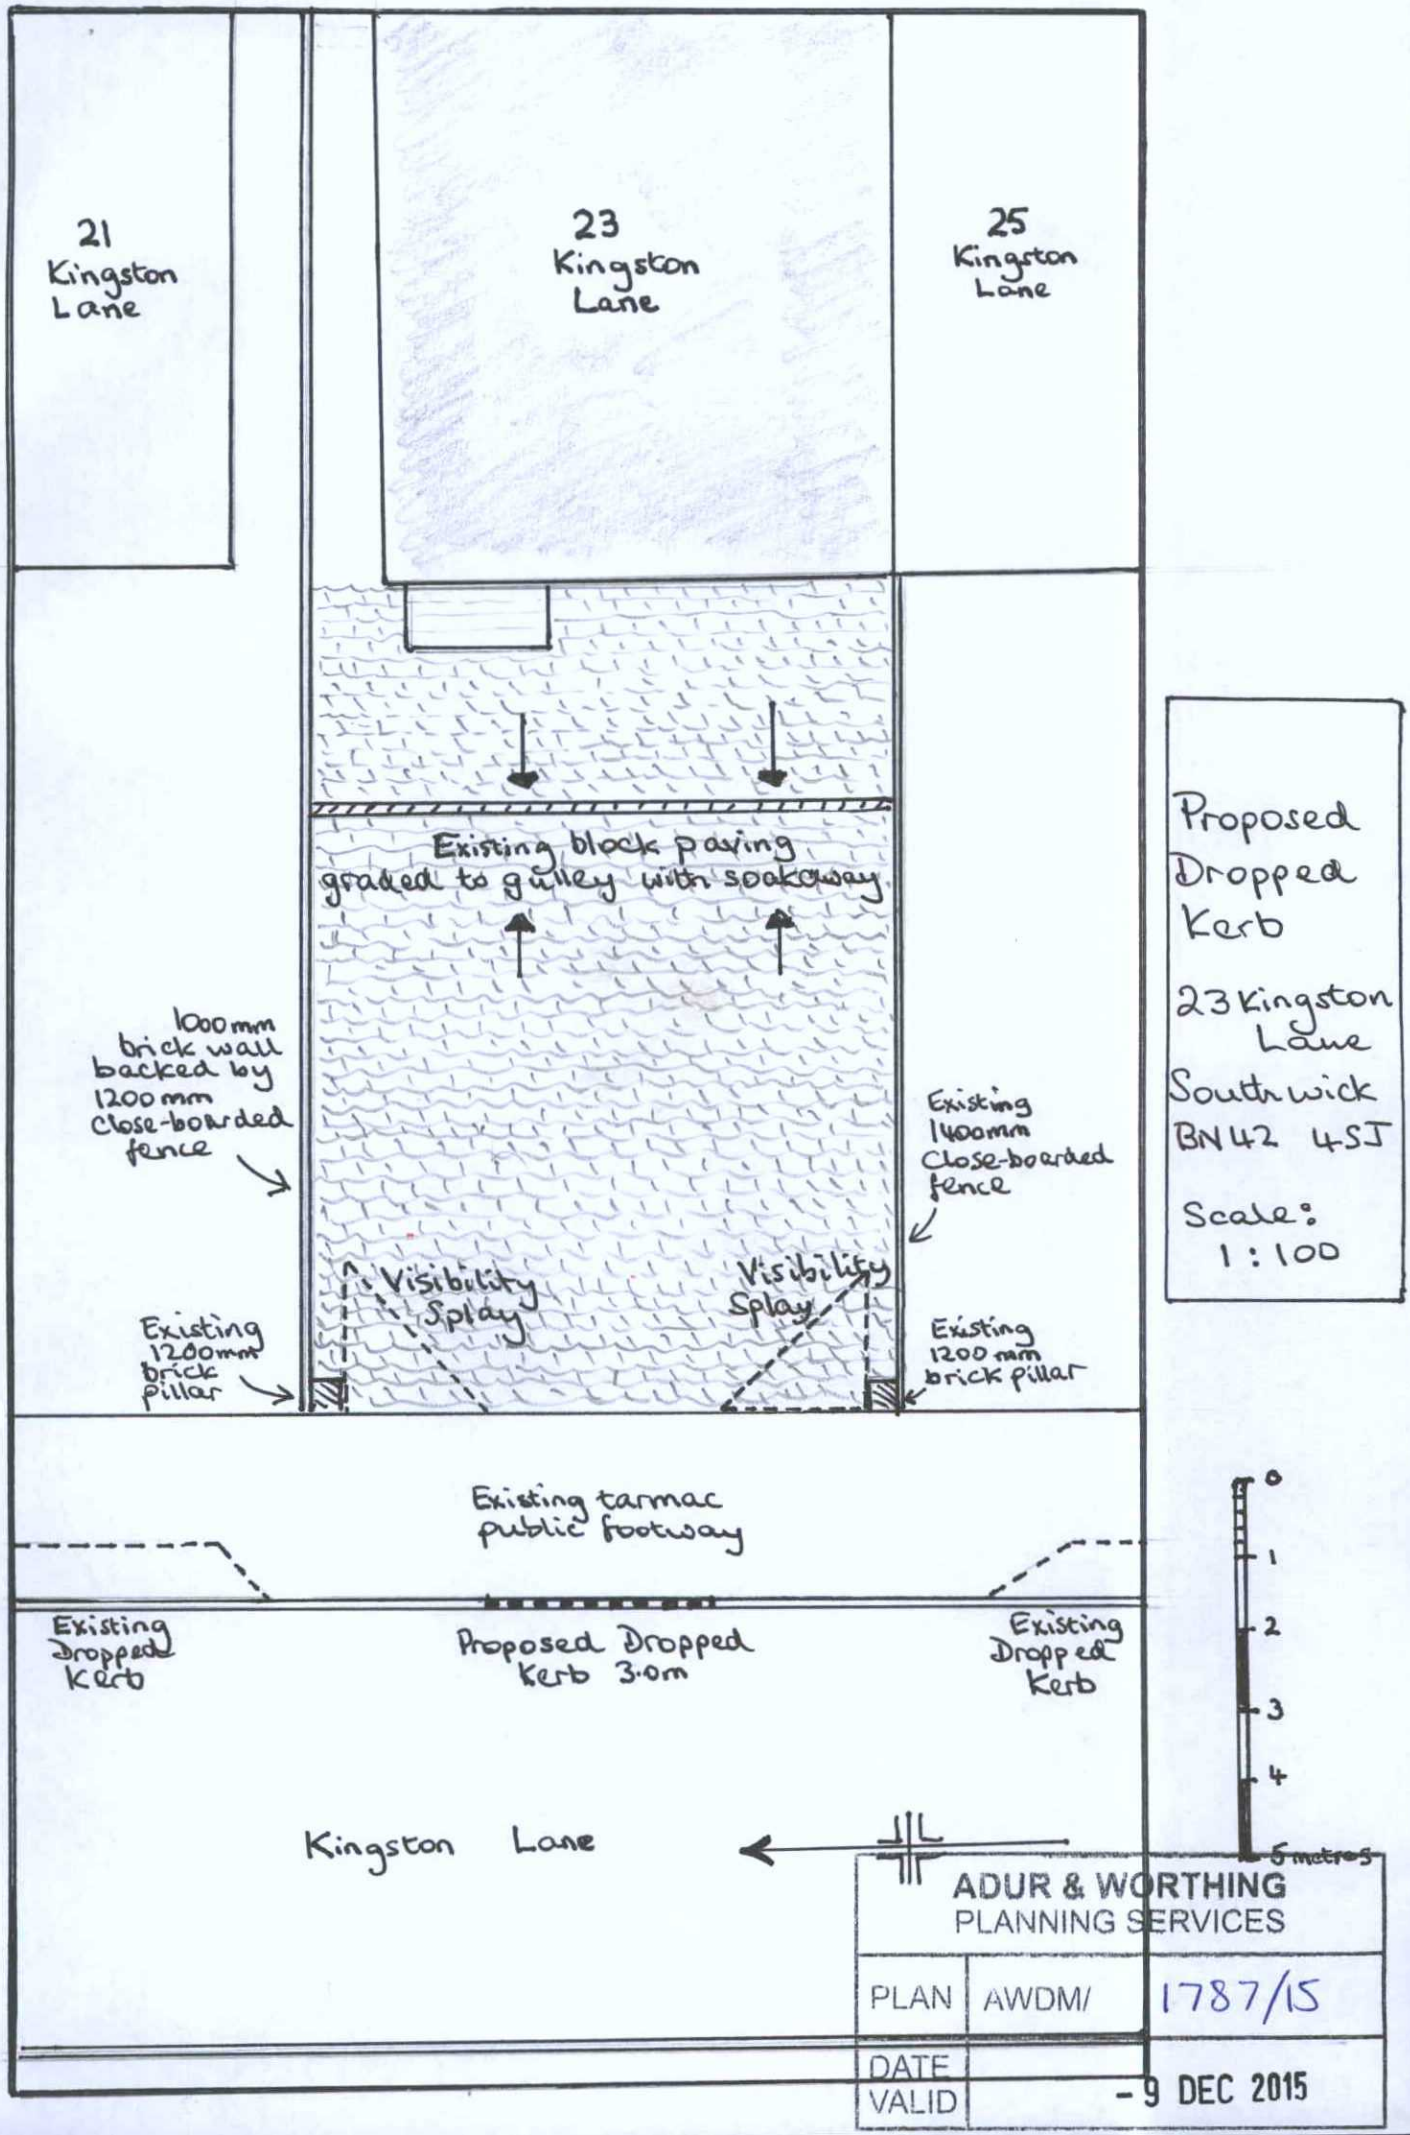

21 Kingston Lane
23 Kingston Lane
25 Kingston Lane
Existing block paving graded to gulley with soakaway
1000mm brick wall backed by 1200mm close-boarded fence
Existing 1400mm close-boarded fence
Visibility Splay
Visibility Splay
Existing 1200mm brick pillar
Existing 1200mm brick pillar
Existing tarmac public footway
Existing Dropped Kerb
Proposed Dropped Kerb 3.0m
Existing Dropped Kerb
Kingston Lane
Proposed Dropped Kerb
23 Kingston Lane
Southwick
BN42 4SJ
Scale: 1:100
0
1
2
3
4
5 metres
ADUR & WORTHING
PLANNING SERVICES
PLAN AWDM/ 1787/15
DATE VALID - 9 DEC 2015