
Plans for inside
Shop 64
Crabtree Lane

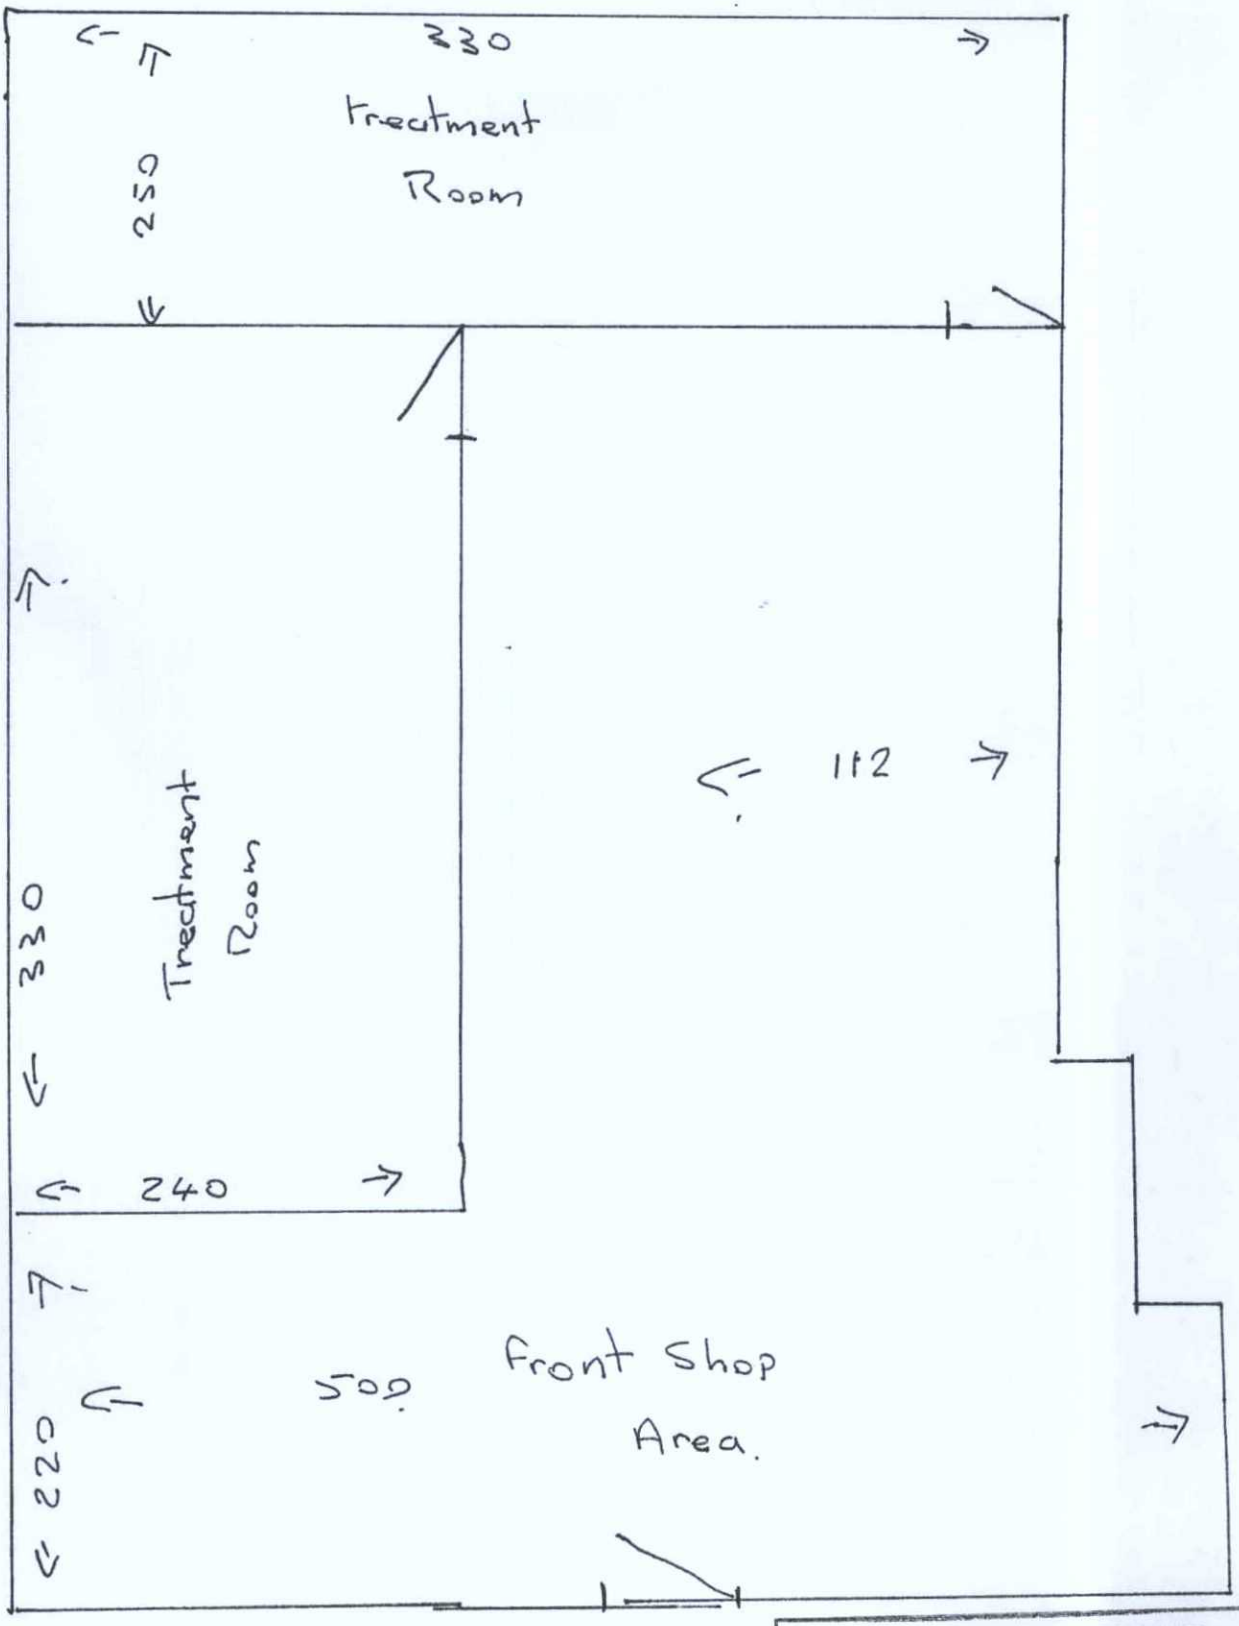

ADUR & WORTHING PLANNING SERVICES	
PLAN	AWDM/ 1749/15
DATE VALID	15 DEC 2015