ADUR & WORTHING PLANNING SERVICES	
PLAN	AWDM/1775/15
DATE VALID	14 DEC 2015

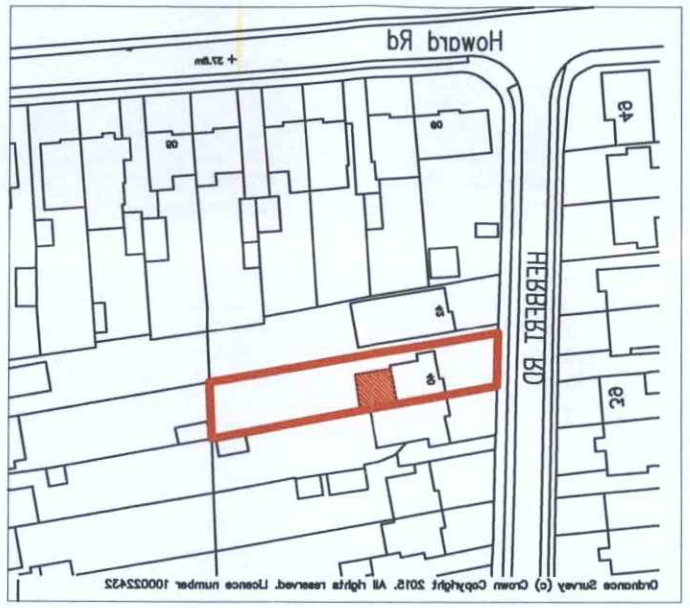

Location PLAN 1:1250

10m 20m 30m 40m 50m

1:1250 Scale Bar

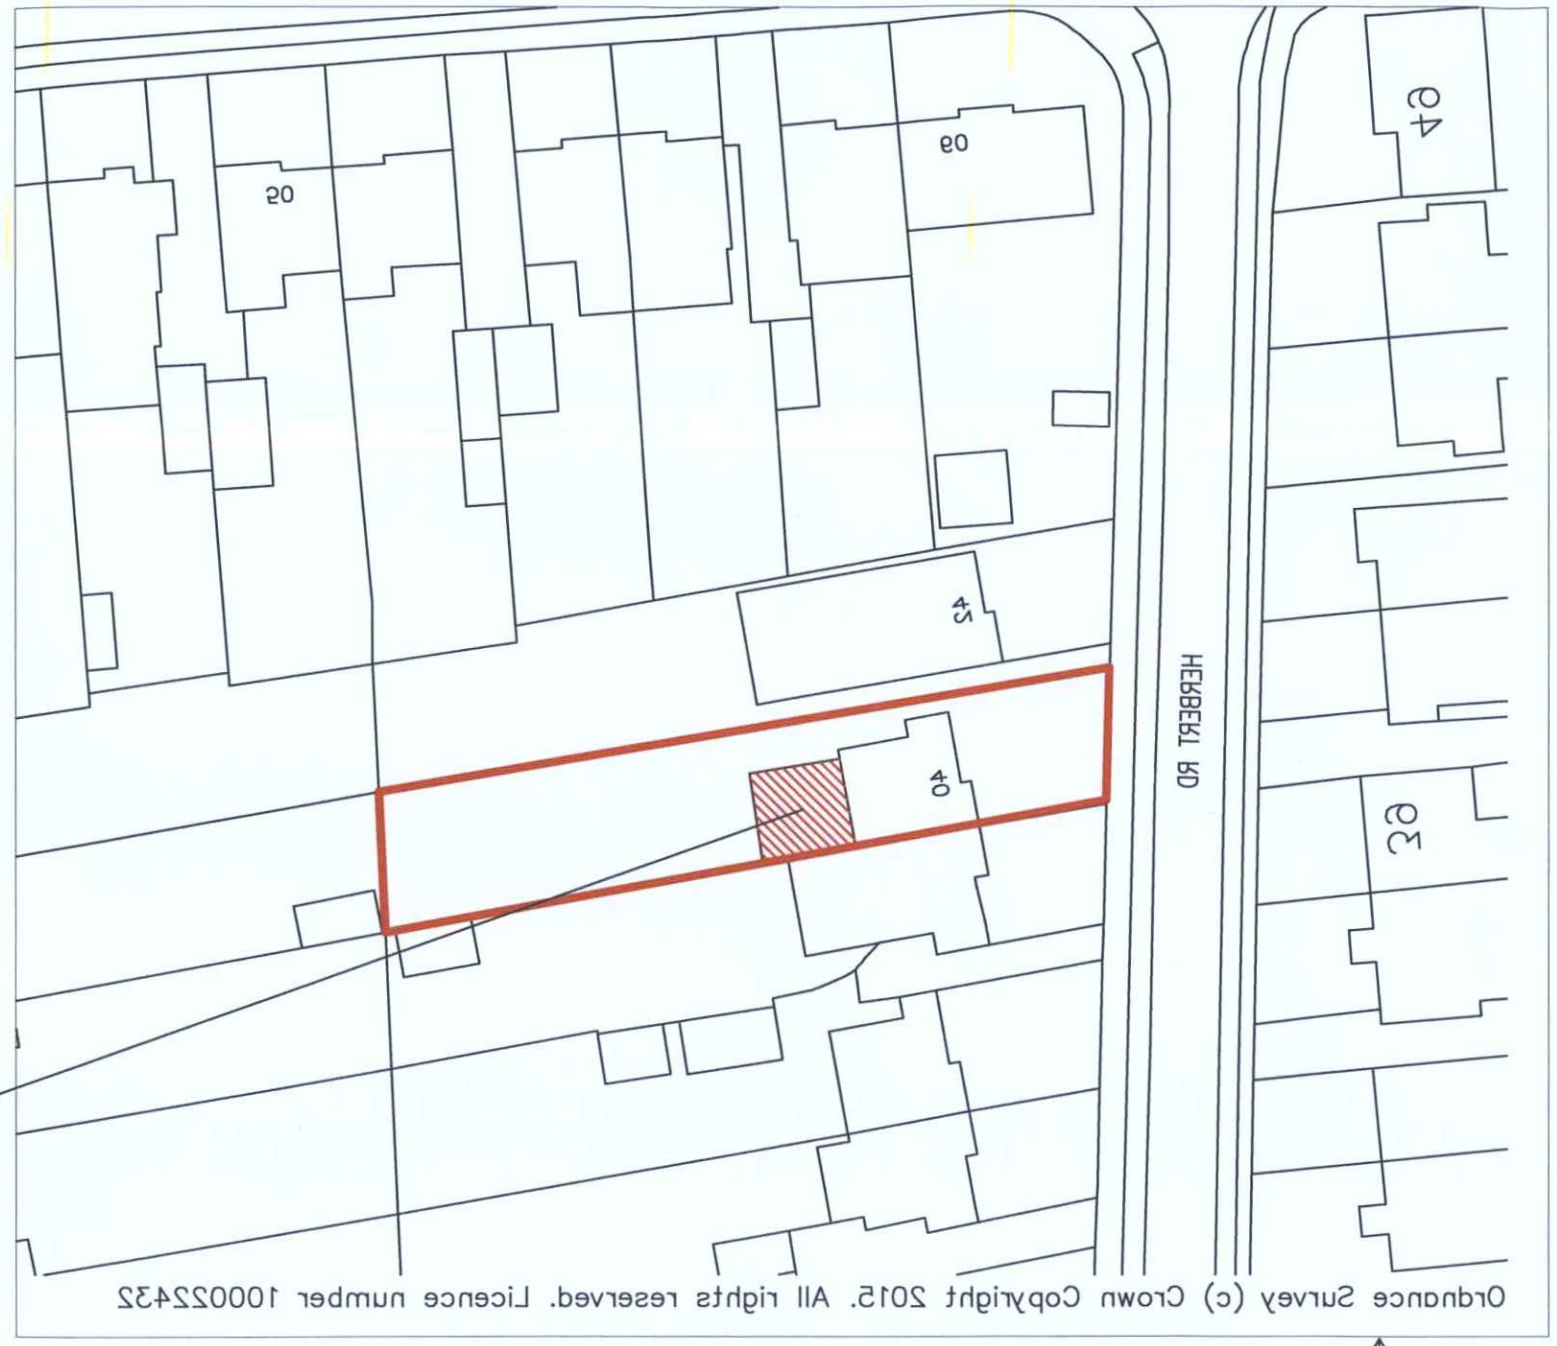

proposed rear extension

10m 20m 30m 40m

1:500 Scale Bar

BLOCK PLAN 1:500

Note: All dimensions to be checked on site.

Client:

Scale:
1:500, 1:1250 @ A3 paper size

Date: 9.11.2015

Drawn: BJW

Drg. No. 05

Rev'n

Project:
Proposed works at:
40 herbert rd
sompting

Title:
BLOCK & Location PLAN

Copyright of:

BJW
Architectural & Planning Services
15 West Street
Shoreham By Sea
West Sussex
BN43 5WF
01273 441009
07856899101
e-mail: benw@bjwarchitectural.co.uk
website: bjwarchitectural.co.uk