ADUR & WORTHING
PLANNING SERVICES

PLAN	AWDM/ 1258/18
DATE VALID	11 MAR 2019

AMENDMENT

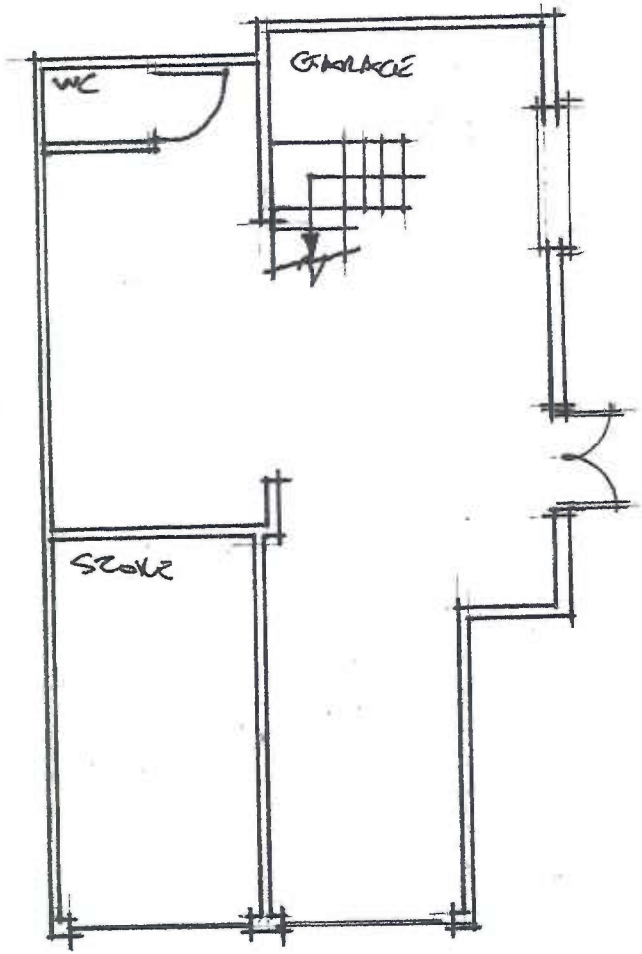

GROUND (EXISTING)

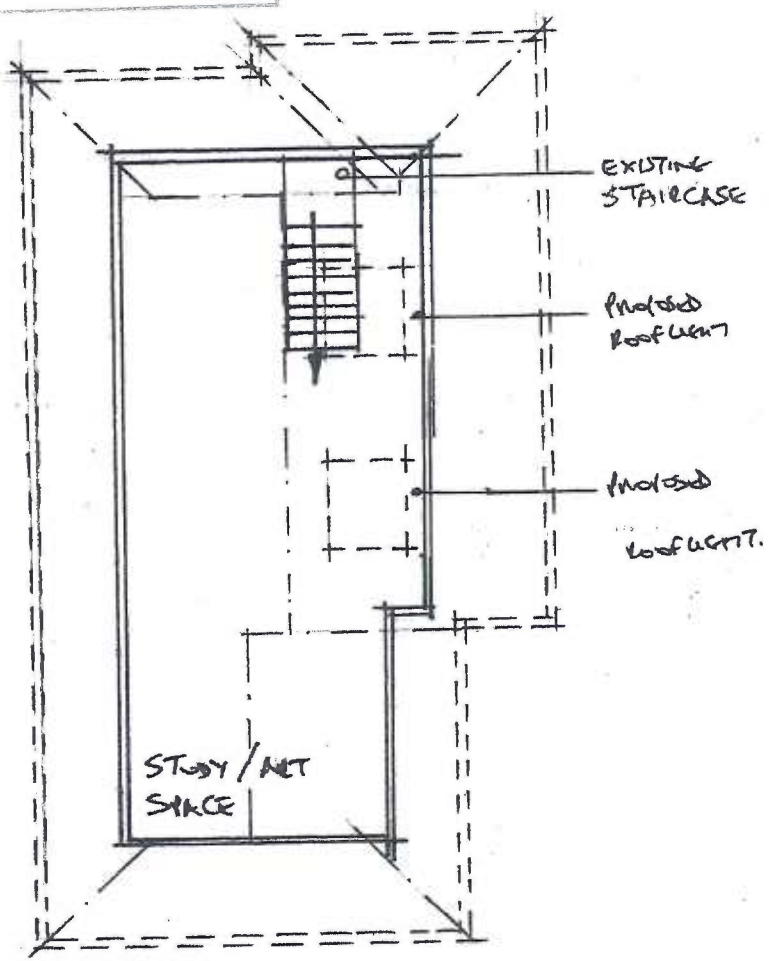

FIRST / ROOFSPACE- (PROPOSED)

Notes

All dimensions must be checked on site. Drawing can only be scaled for Planning Application purposes. Only written dimensions shall be taken.

The Contractor shall take all necessary site dimensions prior to manufacturing components detailed on this drawing.

All materials and workmanship shall comply with current Building Regulations, relevant British Standards and manufacturers recommendations.

0 1 2 3 4

	Date	Revision
B	03/2019	DOUBLE CHANGED TO SINGLE ROOFLIGHT
A	07/2018	CARPORT CHANGED TO DOUBLE ROOFLIGHT

Client
Mr G Reed

Project
30 Hillside
Southwick
BN42 4QD

Provision of rooflights to existing detached garage

Drawing Title
Existing ground foor and first floor / roof plan

Scale 1:100 @ A4

Date Nov. 2016

Drawing No.	Rev.
12/10-03	B