

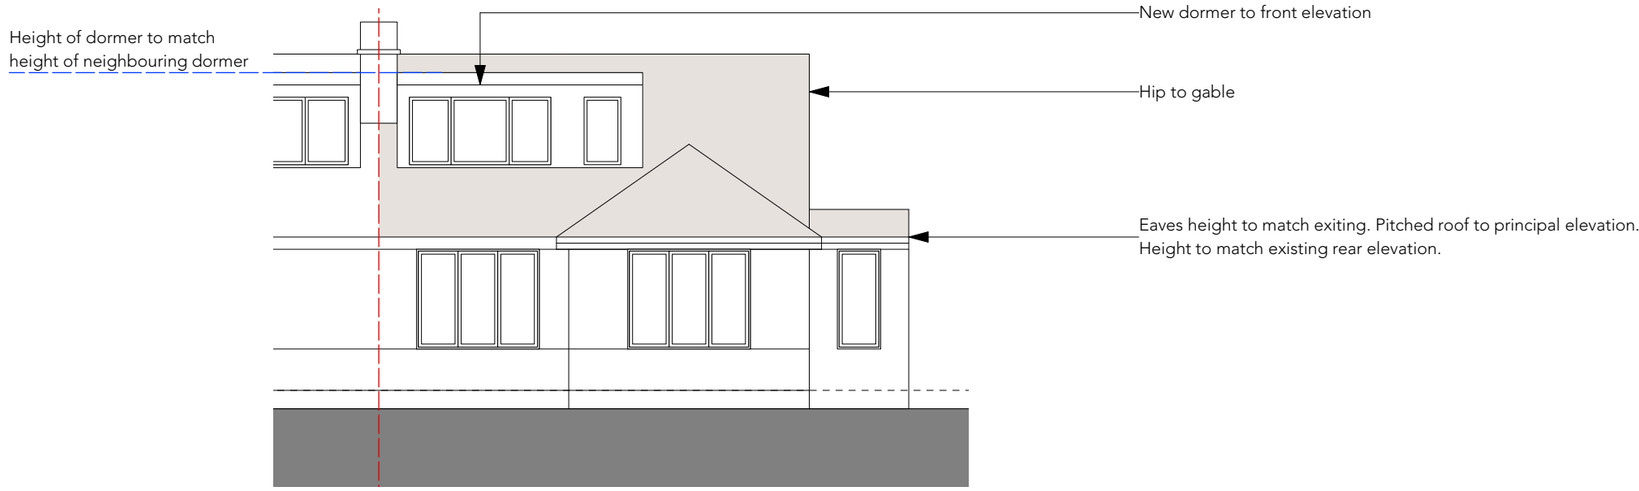


Front Elevation as proposed (east)

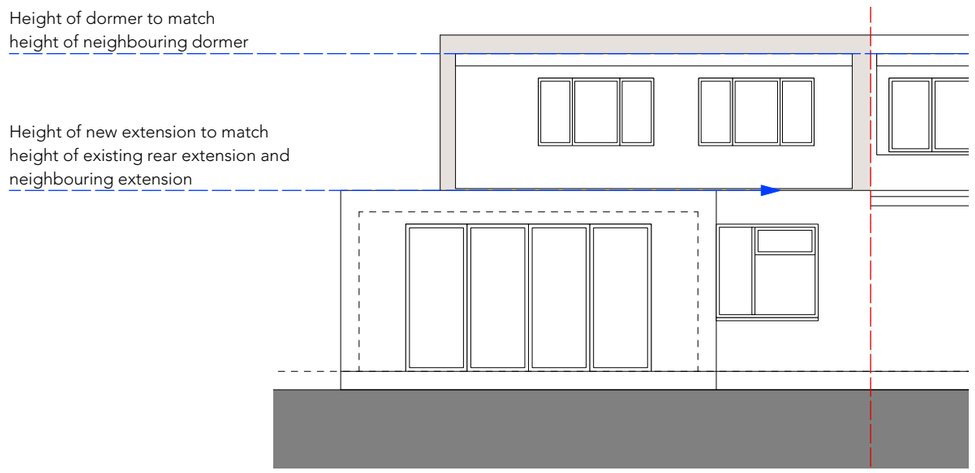

Rear Elevation as proposed (west)

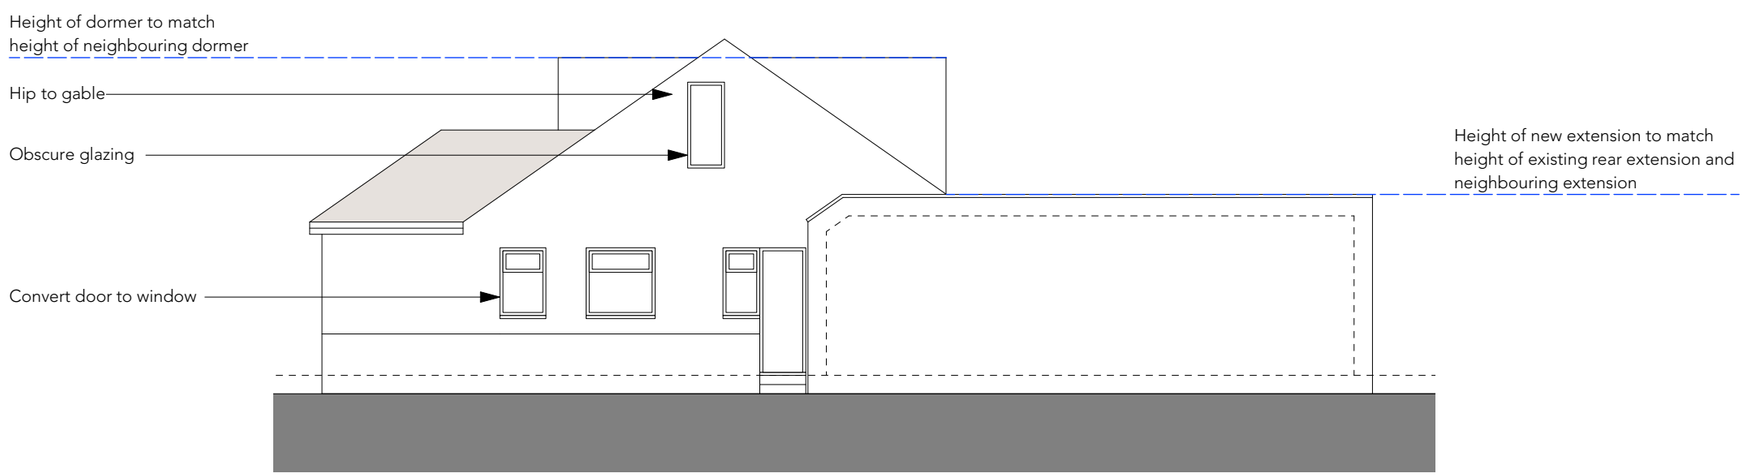

Side Elevation as proposed (north)

NOTE

This drawing is for planning purposes only and should not be scaled. This drawing is not for construction use.

This drawing has been prepared for the client listed in the titleblock and should not be copied, lent or used by any third party without express permission of Sparc Space.

Any discrepancies must be reported to Sparc Space.

0 1 2 3 4 5 6m

Project:	43 Elms Drive, Lancing, BN15 9LR
Client:	Carol & Alan Sibbons
Status:	Planning
Drawing:	900.210
Title:	Elevations as proposed
Date:	February 2022
Revision:	P3 - 11 April 2022
Scale:	1:100 @ A3

SPARC SPACE
www.sparcspace.co.uk
sasha@sparcspace.co.uk
07707 146 777