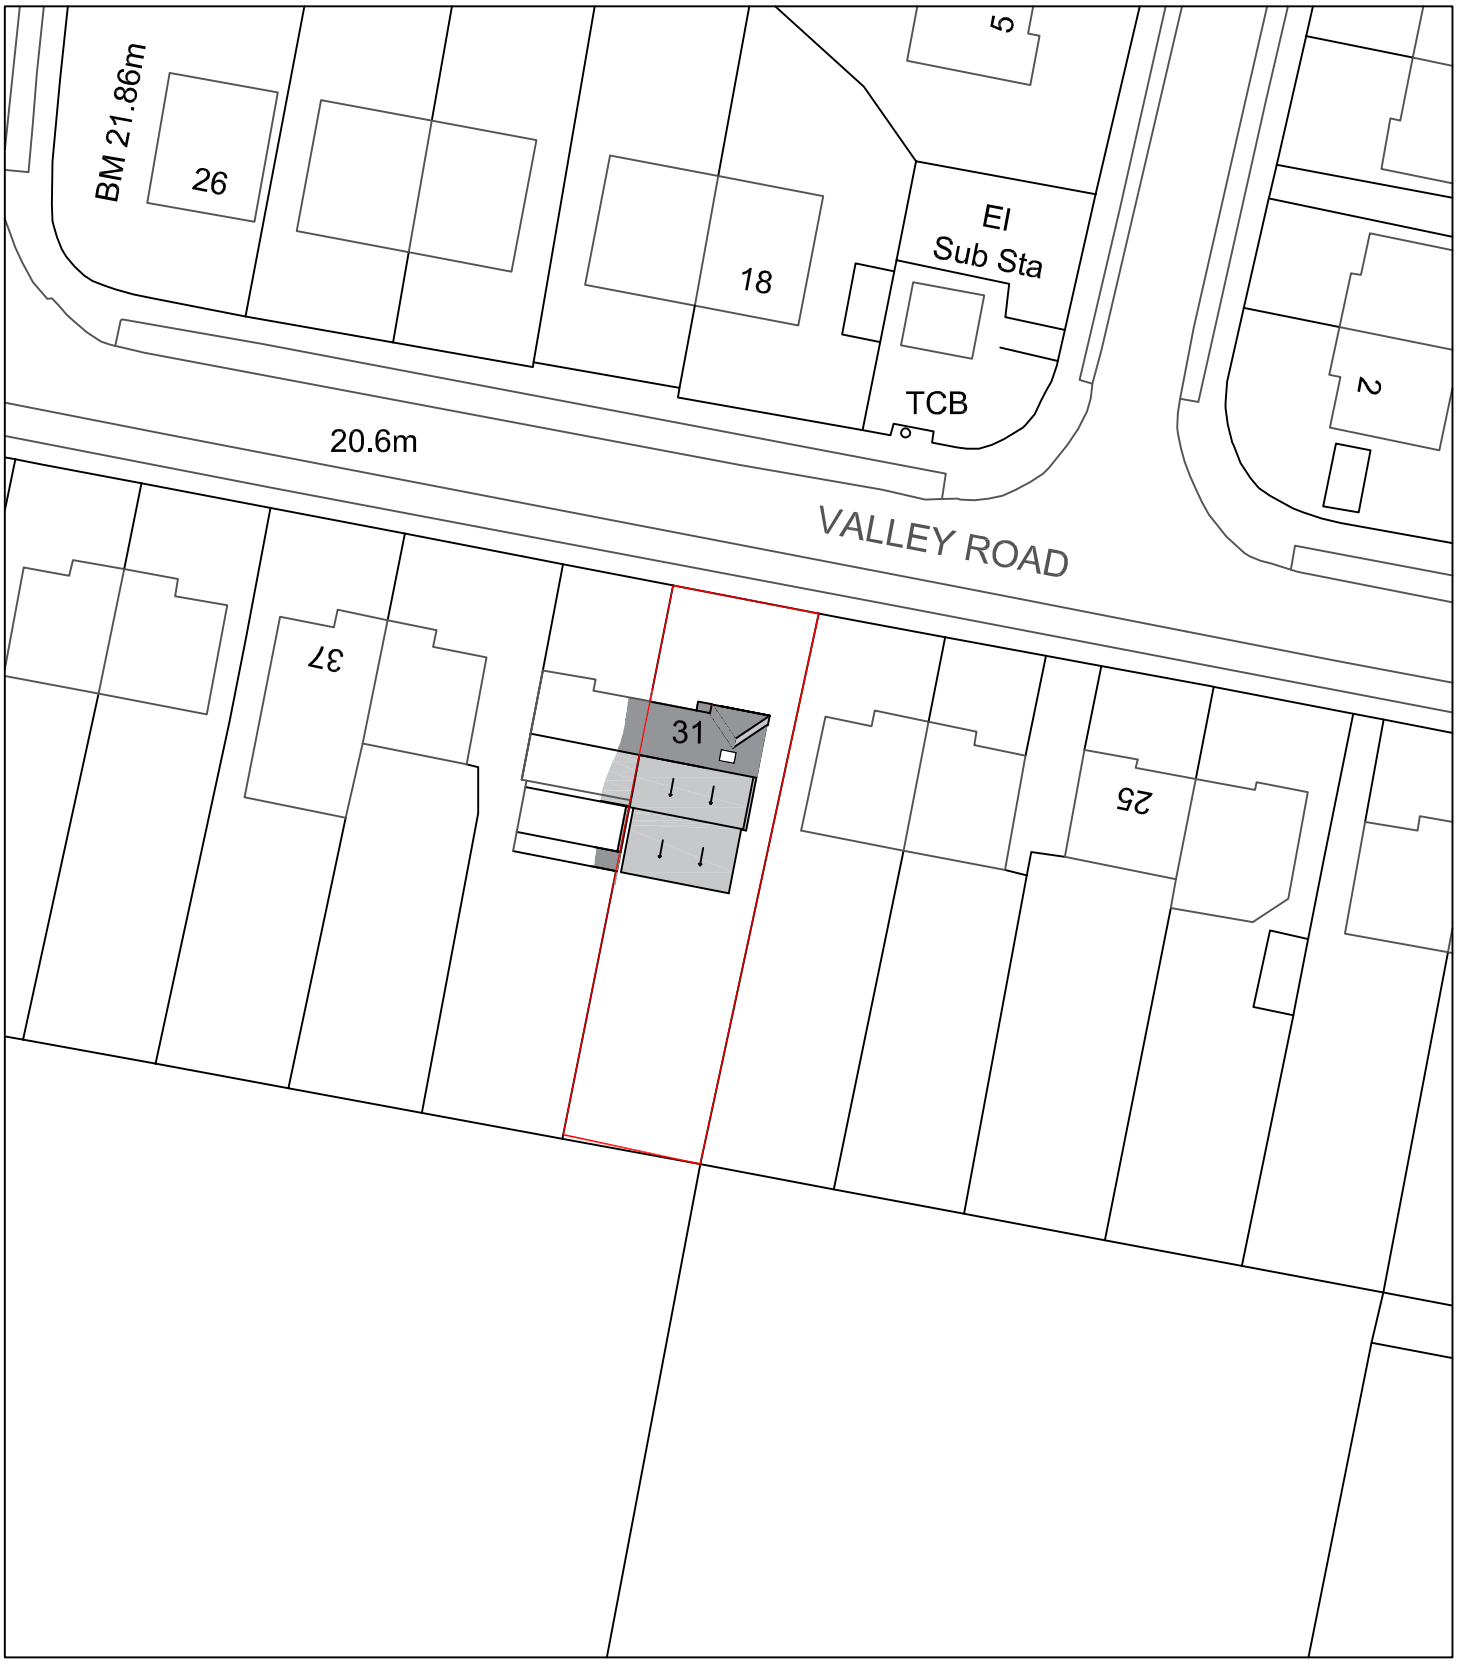

Scale Bar (1:500)

0m 10m 20m 30m 40m

N

Revision:

address
31 Valley Road, Sompting, Lancing, BN15 0JP

project
Proposed loft conversion

title
Proposed Block Plan

scale	date	dwg no.	revision
1:1250 @A4	July 2020	2020.276.04	

DOWNSVIEW
ASSOCIATES
Chartered Surveyors

Little Acorns
Hampers Lane
Storrington
West Sussex
RH20 3HZ

Tel: 01903 746367
Mob: *07525 844965*

Email:
mail@downsview-surveyors.co.uk

RICS