ORIGINAL SIZE OF THIS DRAWING IS A1

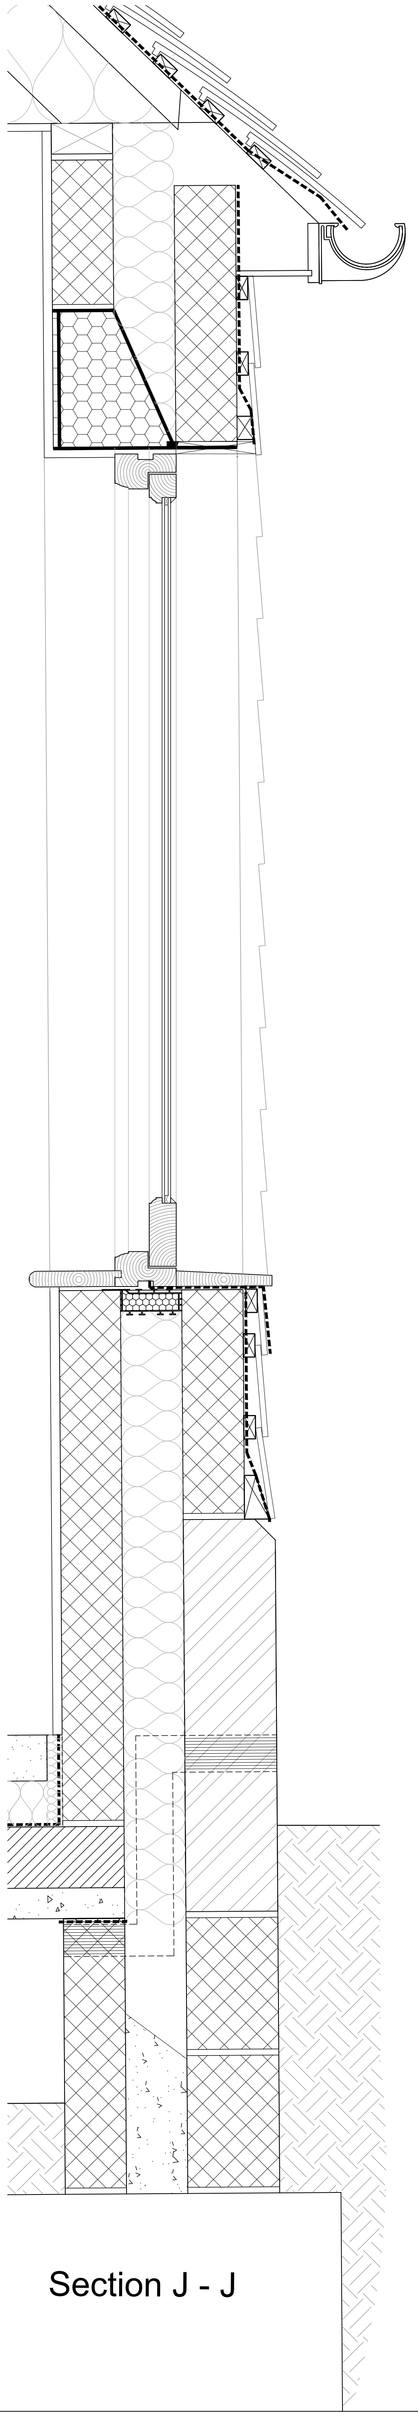

Section J - J

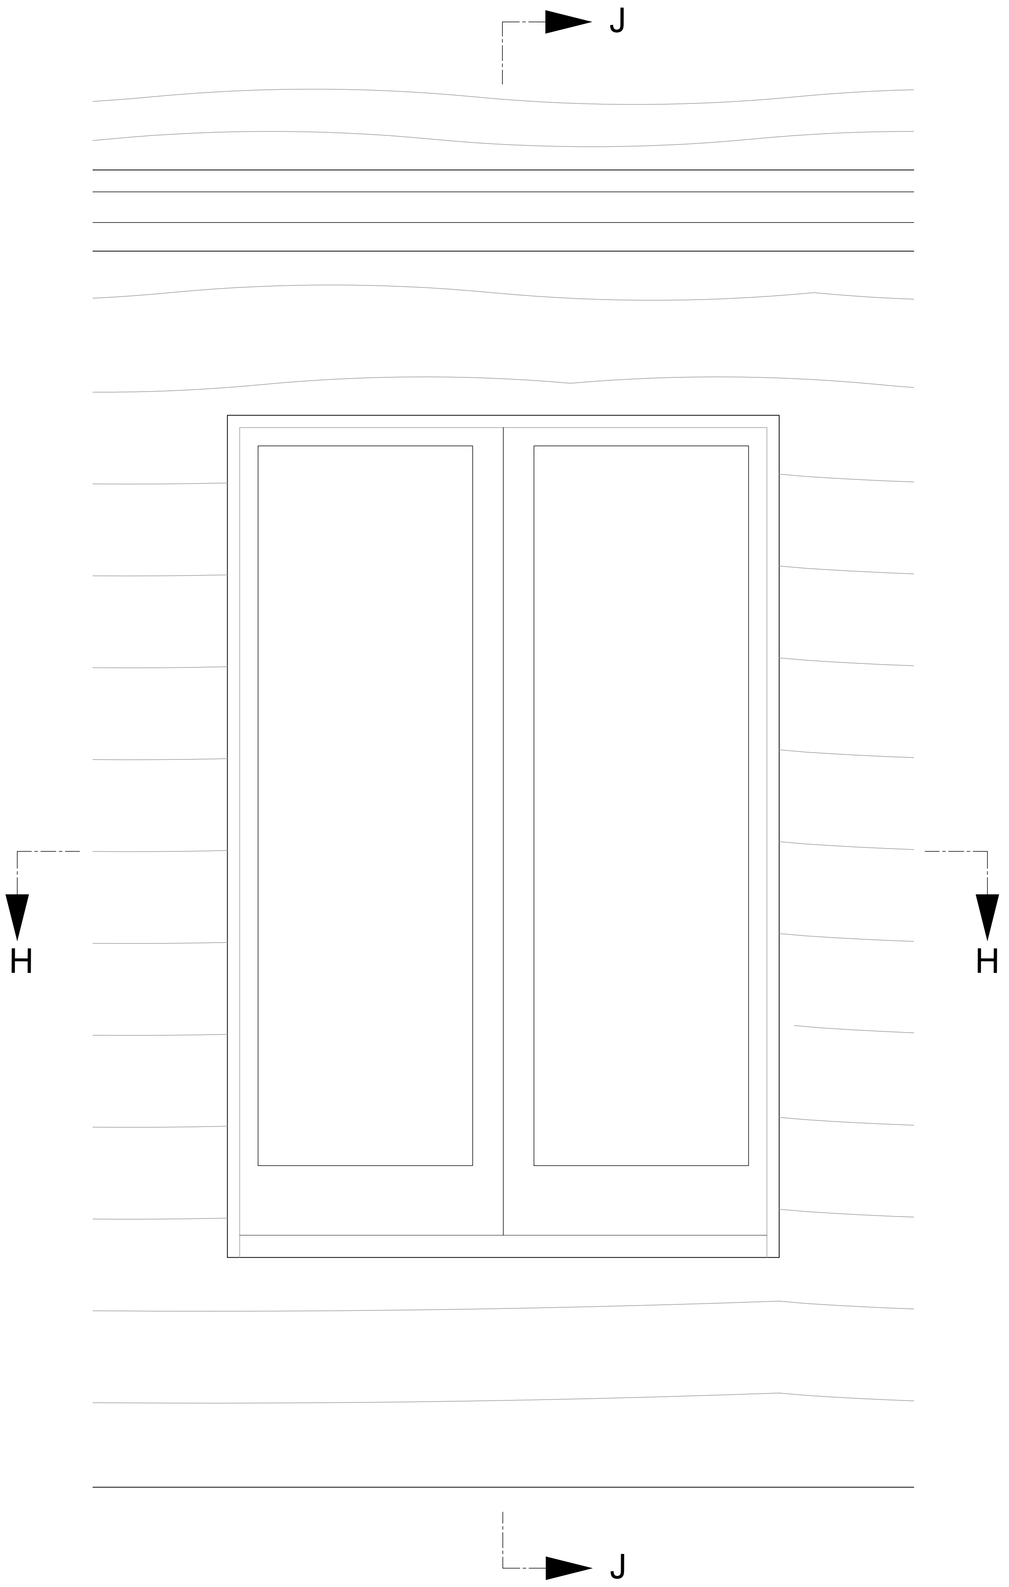

Elevation

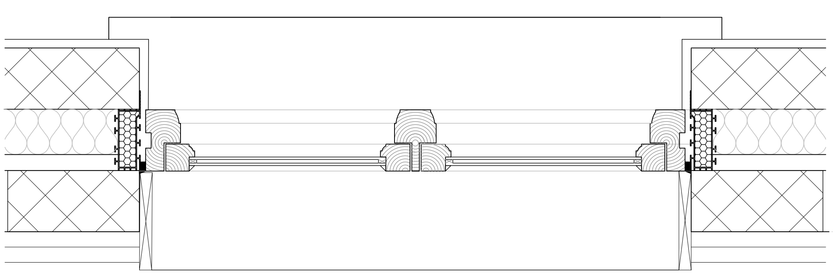

Section H - H

Wooden Window to match existing widows for construction, dimensions and finish.
4mm glazing, 6mm space, 4mm glazing
double glazing units

SCALE

1 METRE

REV.	DATE	REVISIONS

NOTES: 1. DO NOT SCALE FROM THIS DRAWING (EXCEPT FOR PLANNING APPLICATION PURPOSES). 2. ALL DIMENSIONS AND LEVELS TO BE CHECKED ON SITE BEFORE CARRYING OUT WORK. 3. ALL DISCREPANCIES TO BE REPORTED TO THE ARCHITECT BEFORE CARRYING OUT WORK. 4. READ WITH OTHER CONTRACT DOCUMENTS SET IN DOUBT ASK.

COPYRIGHT & OWNERSHIP OF THIS DRAWING AND THE DESIGN SHOWN ON THIS DRAWING IS VESTED IN THE ARCHITECTS WHOSE PRIOR WRITTEN CONSENT IS REQUIRED FOR ITS USE, REPRODUCTION OR FOR COPYING TO ANY THIRD PARTY.

E-mail michael@admarchitects.co.uk
web site www.admarchitects.co.uk

PROJECT	Flint Cottage, Worthing
DRAWING TITLE	Garden Room / Studio Window Detail as Proposed
DRAWN	BD
CHECKED	MB
DATE	Feb' 2020
SCALE	1:5
SCALE - AS SCALE RODS	
CLIENT	Lillywhite
COMPUTER FILE NAME	DWG.DWG
ORIGINAL SIZE OF THIS DRAWING IS A1	
PROJECT NUMBER	1735
DRAWING NUMBER	69
ACTUAL DRAWING NUMBER	-
REVISION	

TRINITY, STRETTINGTON, CHICHESTER, WEST SUSSEX, PO18 0LA, UNITED KINGDOM. TEL. 01243 771166

ARCHITECTS DESIGN & MANAGEMENT

© COPYRIGHT - ALL RIGHTS RESERVED