ORIGINAL SIZE OF THIS DRAWING IS A1

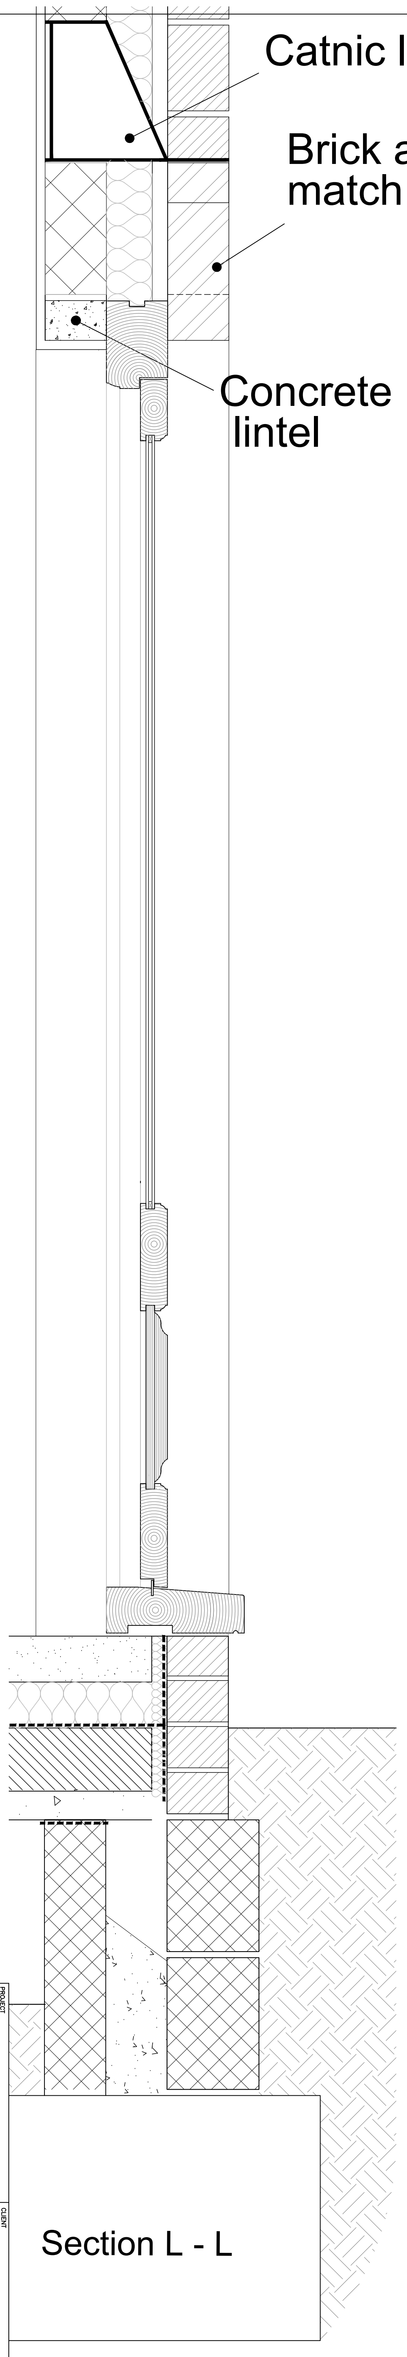

Section L - L

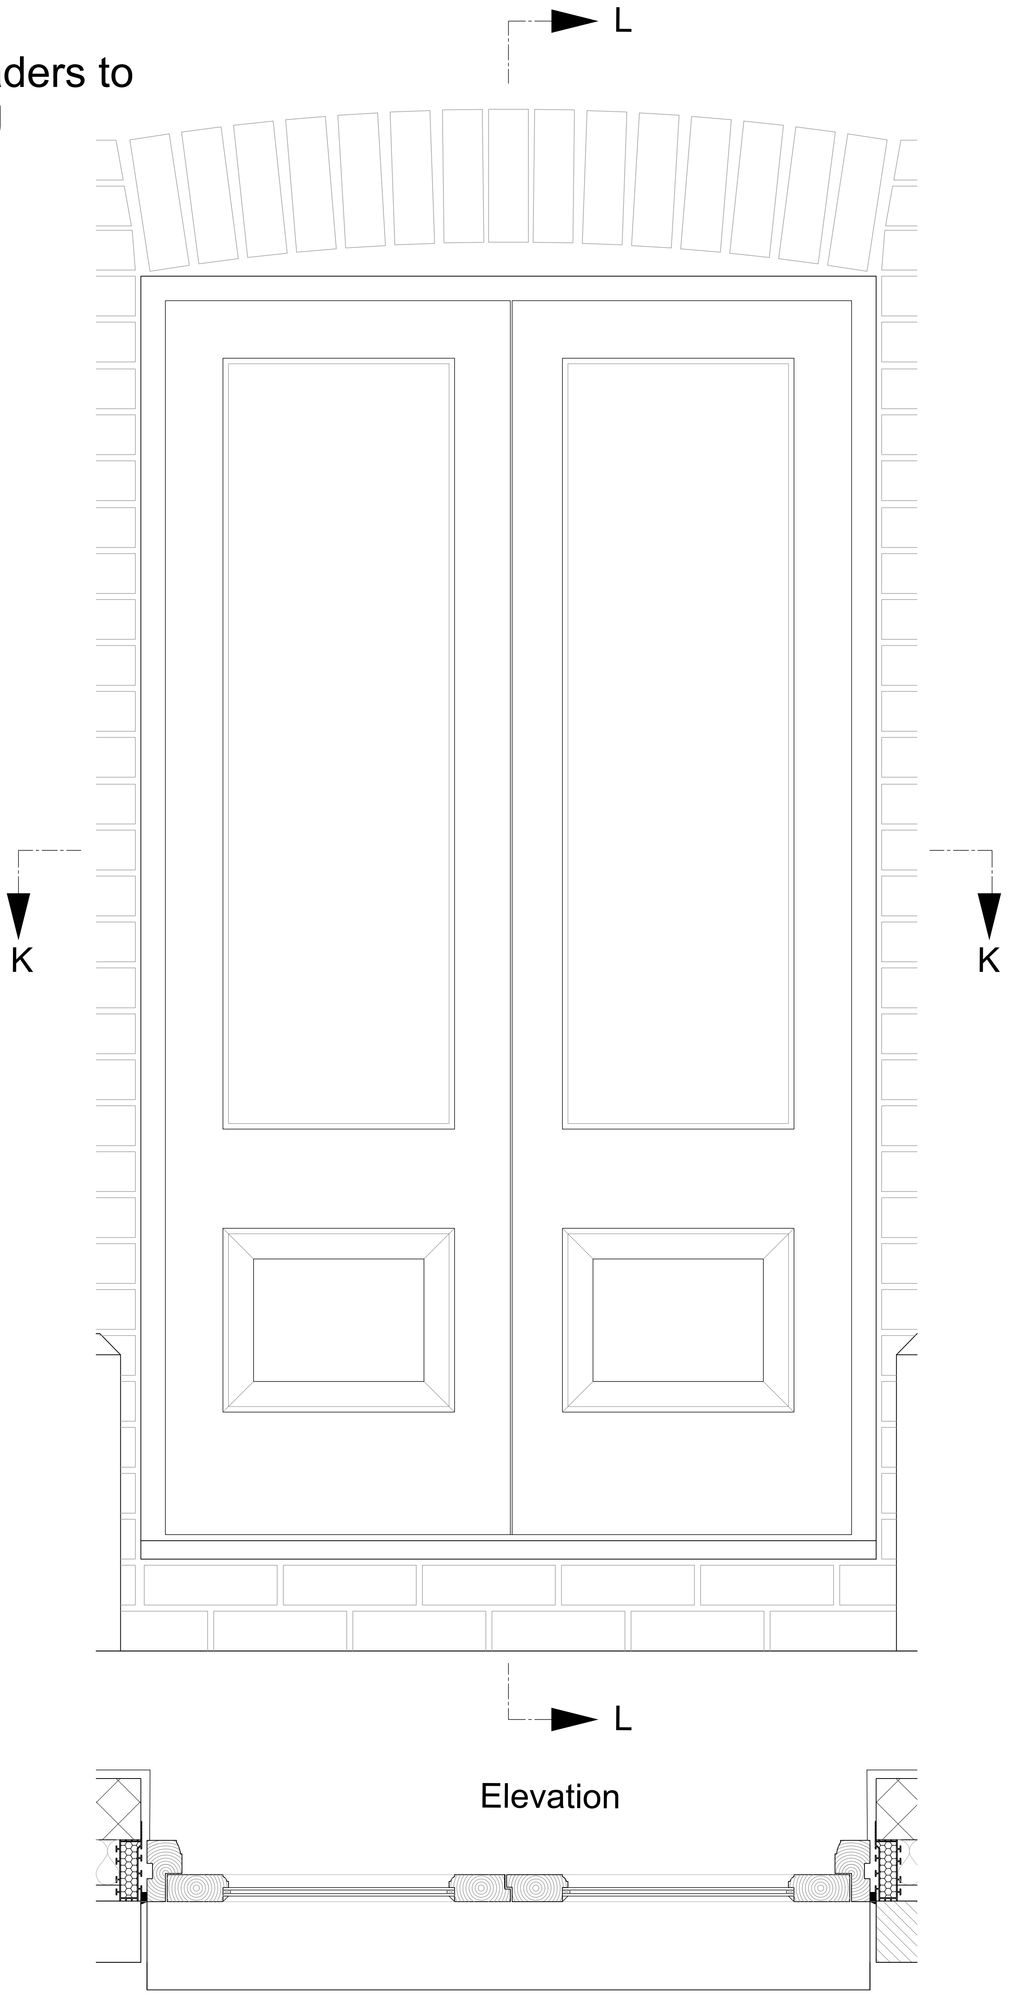

Elevation

Section K - K

Wooden Doors to match existing doors for construction, dimensions and finish.
4mm glazing, 6mm space, 4mm glazing double glazing units

SCALE

1 METRE

REV	DATE	REVISIONS

NOTES: 1. DO NOT SCALE FROM THIS DRAWING (EXCEPT FOR PLANNING APPLICATION PURPOSES). 2. ALL DIMENSIONS AND LEVELS TO BE CHECKED ON SITE BEFORE CARRYING OUT WORK. 3. ALL DISCREPANCIES TO BE REPORTED TO THE ARCHITECT BEFORE CARRYING OUT WORK. 4. READ WITH OTHER CONTRACT DOCUMENTS SAY IN DOUBT ASK. COPY RIGHT & OWNERSHIP OF THIS DRAWING AND THE DESIGN OF THE BUILDING SHOWN ON THIS DRAWING IS VESTED IN THE ARCHITECTS WHOSE PRIOR WRITTEN CONSENT IS REQUIRED FOR ITS USE, REPRODUCTION OR FOR COPYING TO ANY THIRD PARTY.

E-mail michael@admarchitects.co.uk
web site www.admarchitects.co.uk

PROJECT: Flint Cottage, Worthing			CLIENT: Lillywhite		
DRAWING TITLE: House Door TYP Detail as Proposed			COMPUTER FILE NAME: DWG.DWG		
			ORIGINAL SIZE OF THIS DRAWING IS A1		
DRAWN	CHECKED	DATE	SCALE – AS SCALE RODS	PROJECT NUMBER	ACTUAL DRAWING NUMBER	REVISION
BD	MB	Feb' 2020	1:5	1735	70	-

TRINITY, STRETTINGTON, CHICHESTER, WEST SUSSEX, PO18 0LA, UNITED KINGDOM. TEL. 01243 771166

ARCHITECTS DESIGN & MANAGEMENT

© COPYRIGHT – ALL RIGHTS RESERVED