

ORIGINAL SIZE OF THIS DRAWING IS A1

| REV | DATE | REVISIONS |
|---|---|---|

NOTES: 1. DO NOT SCALE THIS DRAWING, EXCEPT FOR PLANNING APPLICATION PURPOSES. 2. ALL DIMENSIONS ARE TO BE CHECKED ON SITE BEFORE CARRYING OUT WORK. 3. ALL DISCREPANCIES TO BE REPORTED TO THE ARCHITECT BEFORE CARRYING OUT WORK. 4. READ WITH OTHER CONTRACT DOCUMENTS & R.I.W. DOOR/ JOBSHEETS. 5. COPYRIGHT OF THIS DRAWING IS VESTED IN THE ARCHITECTS WHOSE PRIOR WRITTEN CONSENT IS REQUIRED FOR ITS USE, REPRODUCTION OR FOR COPYING TO ANY THIRD PARTY.

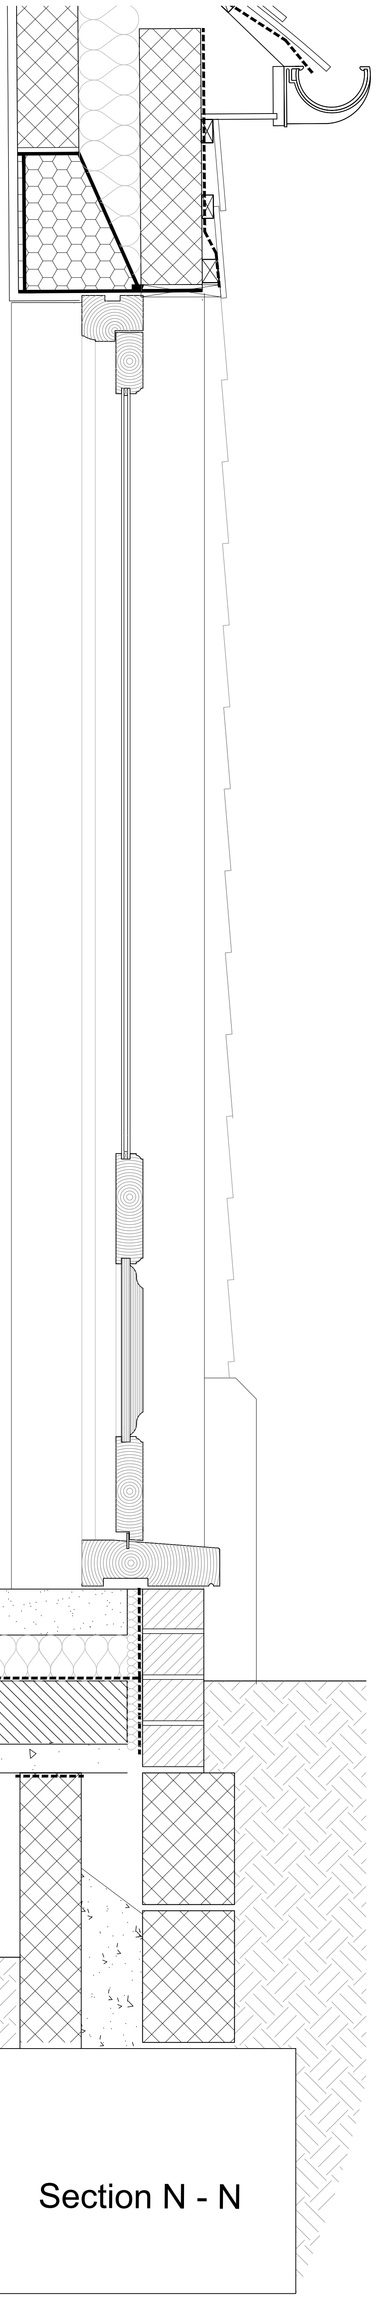

Section N - N

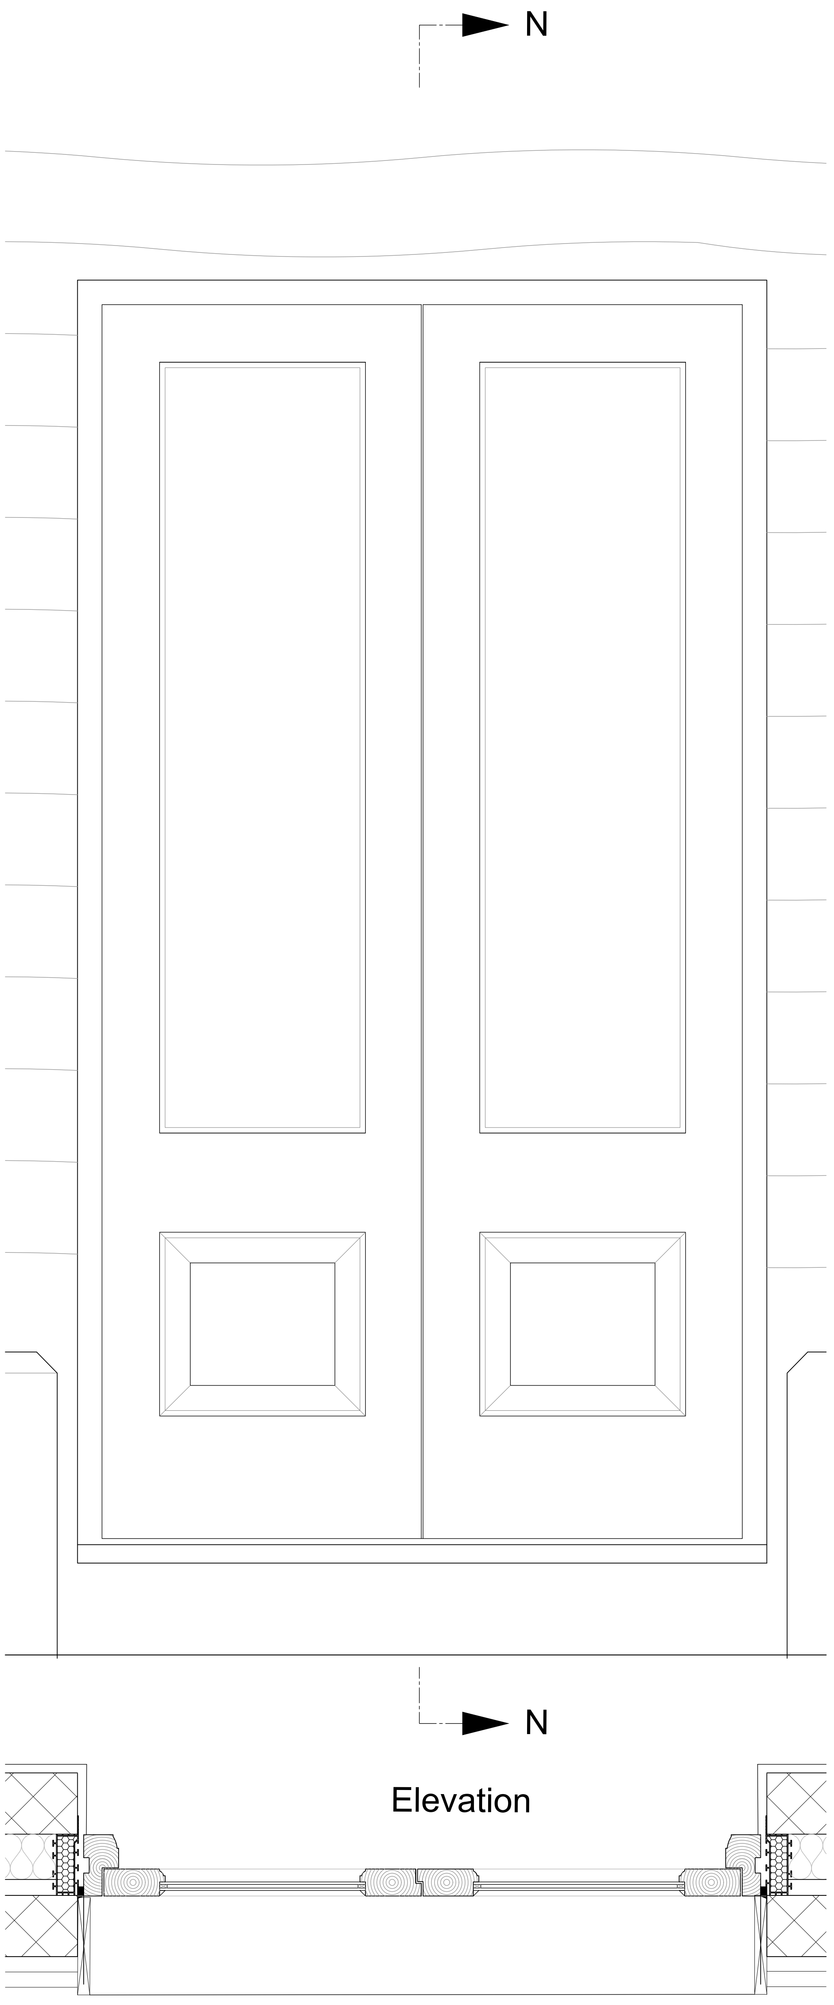


Elevation



Section M - M

Wooden Doors to match existing doors for construction, dimensions and finish.
4mm glazing, 6mm space, 4mm glazing  double glazing units

SCALE

1 METRE


E-mail michael@adrmarchitects.co.uk
web site www.adrmarchitects.co.uk


PROJECT: Flint Cottage, Worthing

DRAWING TITLE: Garden Room / Studio Door Typ Detail as Proposed

| DRAWN | CHECKED | DATE | SCALE – AS SCALE BOSS |
|---|---|---|---|
| BD | MB | Feb 2020 | 1:5 |

CLIENT: Lillywhite

COMPUTER FILE NAME: DWG.DWG

ORIGINAL SIZE OF THIS DRAWING IS A1

| PROJECT NUMBER | ACTUAL DRAWING NUMBER | REVISION |
|---|---|---|
| 1735 | 71 | - |


TRINITY, STRETTINGTON, CHICHESTER, WEST SUSSEX, PO18 0JA. UNITED KINGDOM. TEL 01243 771166

ARCHITECTS DESIGN & MANAGEMENT



© COPYRIGHT – ALL RIGHTS RESERVED