


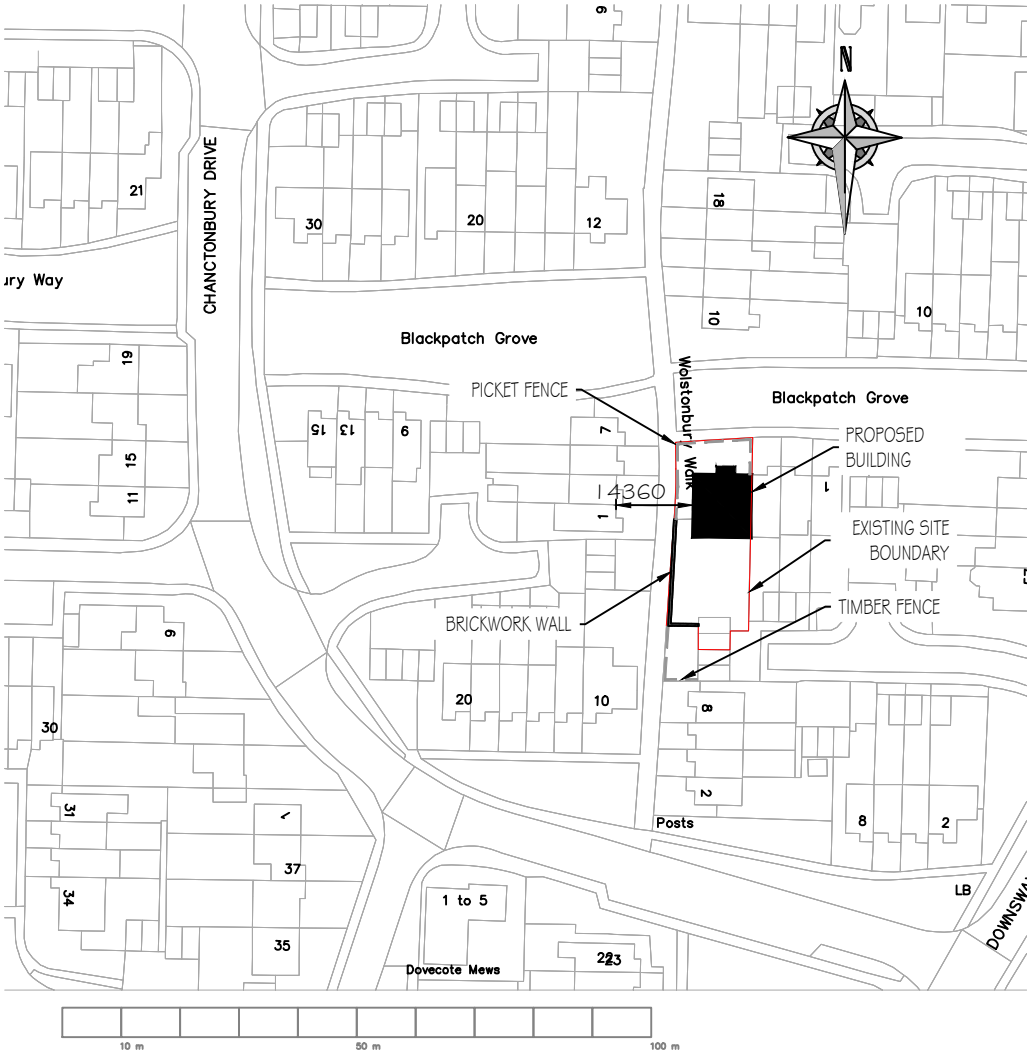


BOUNDARY WALL AND FENCE SECTION
SCALE 1:50

NOTES

1. This drawing is copyright. ©
2. The drawing shall be read in conjunction with all relevant drawings and the specifications.
3. The drawing may be scaled for planning purposes only. All dimensions are shown in millimetres and levels in metres.
4. Dimensions and conditions shall be verified on site. Any discrepancies between the drawing and site conditions shall be brought to the attention of the Engineer for resolution prior to placing orders or to construction.
5. All work shall comply with the Building regulations and the requirements of the local authority, current Codes of Practice and British Standards.

FOR PLANNING

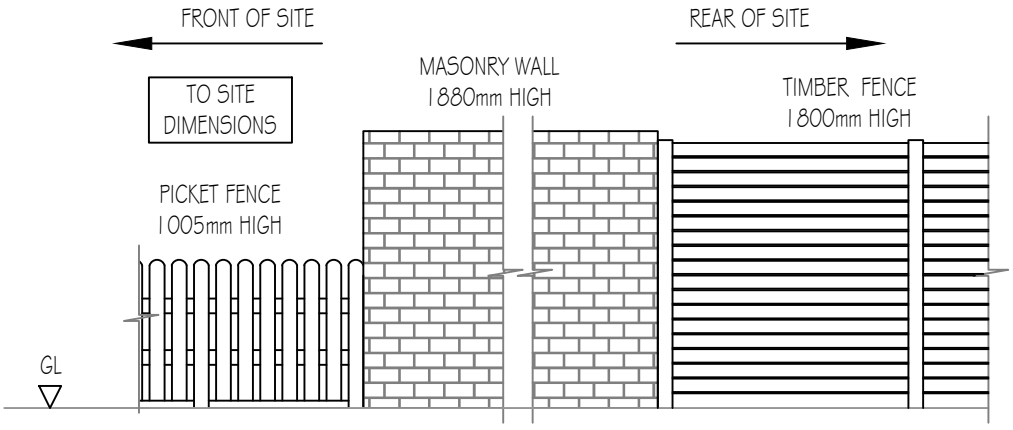ReQuestAPlan
Map number: TQRQM23319203754892

Title: 7 Blackpatch Grove
Map Produced for: James
? Crown copyright and database rights 2023 OS 100042766
Project ID:
Date of Purchase: 15-11-2023
1 Years subscription from 15-11-2023 for 1 workstation.

EXISTING SITE BOUNDARY

| REV | DRN | CHK | DATE | DESCRIPTION |
|---|---|---|---|---|

Job Title
7 BLACKPATCH GROVE
SHOREHAM - BY - SEA, BN43 5GT

Architect / Client
JAMES

Drawing Title
EXISTING SITE BOUNDARY PLAN
WITH BOUNDARY WALL ARRANGEMENT

| Scale | Drawn | Date | Chkd |
|---|---|---|---|
| 1:1250 & 1:50 @ A4 | RA | 15/11/2023 | |
| Job No. | Drawing No. | | Revision |
| | 5.12 | | |
| Status | | | Sheet Size |
| | | | A4 |