

THIS DRAWING IS THE PROPERTY OF STEPHEN BROMLEY ASSOCIATES
AND MUST NOT BE REPRODUCED IN PART OR IN WHOLE OR USED FOR
THE EXECUTION OF WORKS WITHOUT THEIR PERMISSION.
DO NOT SCALE EXCEPT FOR PLANNING PURPOSES.
ALL DIMENSIONS TO BE CHECKED ON SITE PRIOR TO COMMENCEMENT
OF ANY CONSTRUCTION WORKS AND STEPHEN BROMLEY ASSOCIATES
NOTIFIED OF ANY DISCREPANCIES.
WE CAN TAKE NO RESPONSIBILITY FOR ANY WORKS UNTIL THEY ARE
CHECKED AND CERTIFIED TO COMPLY BY THE RELEVANT BUILDING CONTROL

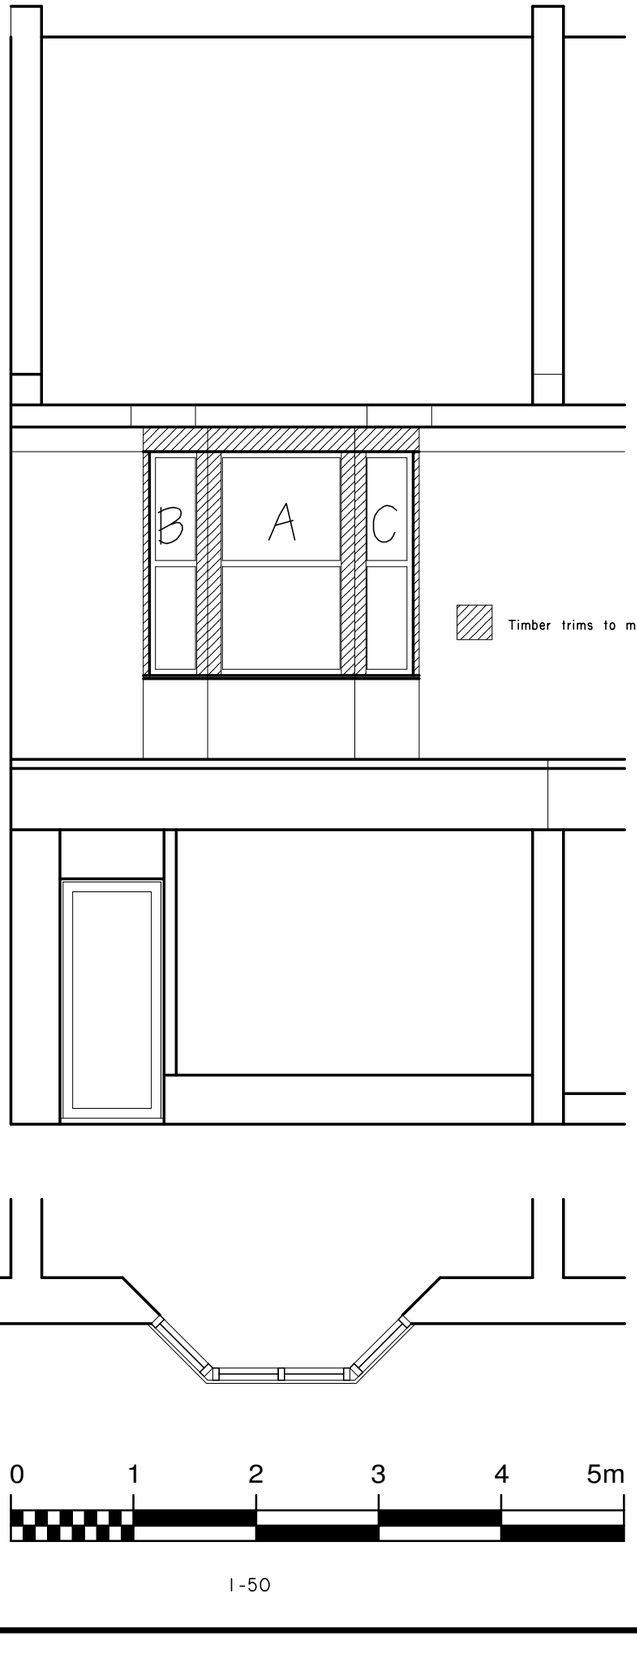



Timber trims to match existing.

1-50

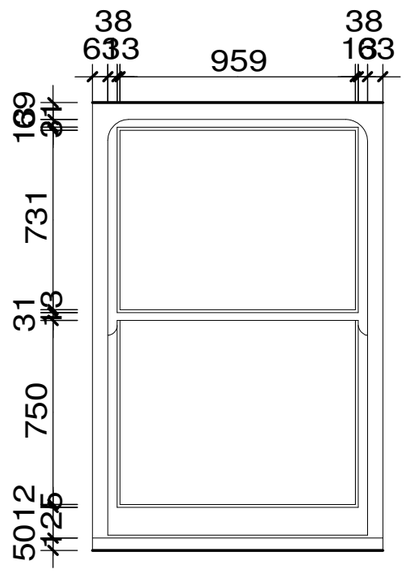


EXISTING

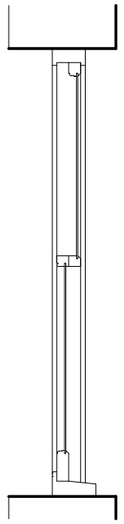

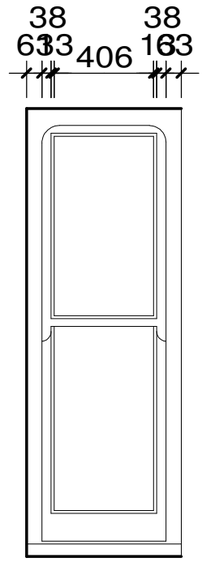


EXISTING

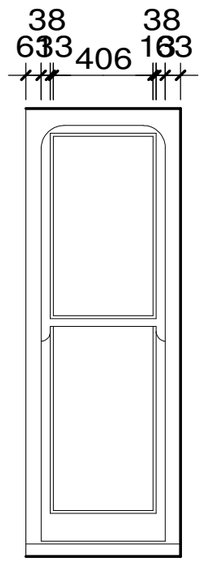


EXISTING


A

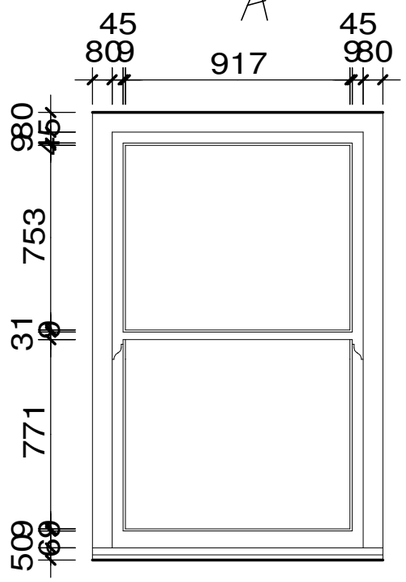

PROPOSED

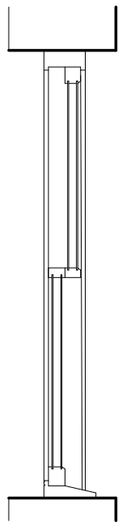


B

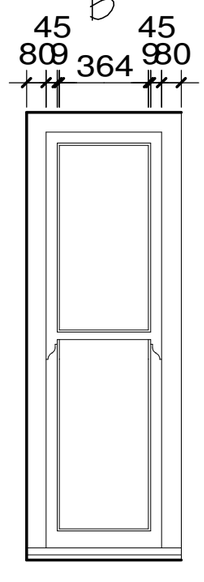

PROPOSED


C

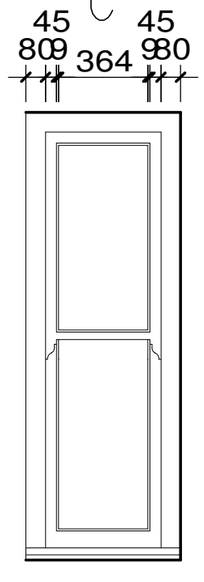


PROPOSED

0 1


1-25

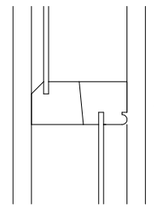

TYPICAL DETAIL
AS EXISTING

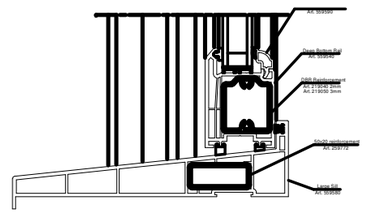

REHAU

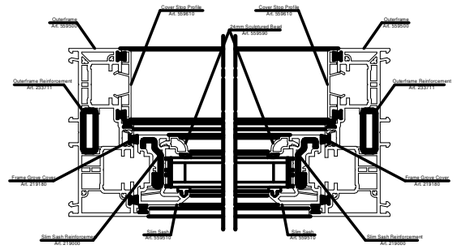

0 1-5 300mm

STEPHEN BROMLEY ASSOCIATES
5 WEST ST SHOREHAM BY SEA
WEST SUSSEX

REPLACE WINDOWS

AT SCALE 1-50 1-25 1-5 @ A3

70a HIGH STREET,
SHOREHAM BY SEA

Drawing no 12214-1b