

EXISTING BEDROOM WINDOW

	D1
LOCATION	**BEDROOM -** Rear Elevation
APPROXIMATE SIZE	2800mm (w) x 2200mm(ht)
PRODUCT:	PROFILE 22 (See technical details)
MATERIAL	uPVC double glazed
COLOUR:	White

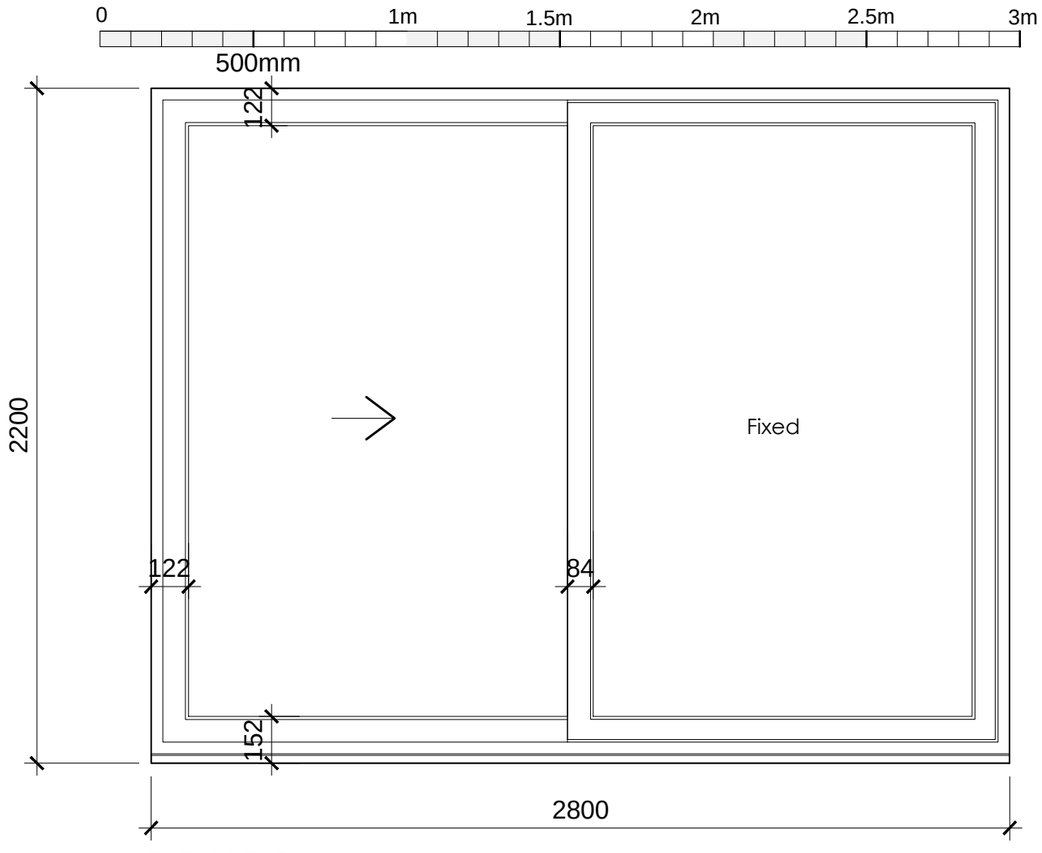

ELEVATION
Viewed from outside
Scale 1:20

EXISTING | **PROPOSED**

Rev
ISSUED FOR OBTAINING PLANNING CONSENT ONLY

Application for **PLANNING CONSENT**

29.09.2020 Issued to LA for planning consent

Status

Drawing Title: **Patio Door Type D1**

Scale: 1:20 | Paper size: A3

Drawn by: MCH | Date: Sept. 2020

Drawing No. **F81PW/FP/03** | Rev.

Client: **Mrs. P Wright**

Job Title:
Flat 29 Atlantic Court
Ferry Road
Shoreham:
Replacement of patio door and window with patio doors.

stuart radley associates
Chartered Building Surveyors
Unit 5 Tungsten Building, George Street
Portslade, Brighton BN41 1RA
RICS
Tel. 01273 420606
Fax. 01273 420707
e-mail. info@stuartradleyassociates.co.uk