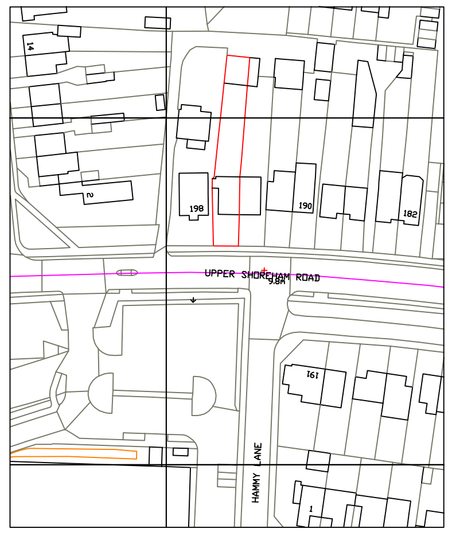


20 0 20 40 60 80 100

N

Metres
196 Upper Shoreham Road
Shoreham
Site Plan 1:1250
A4 Paper

© Crown copyright and database rights 2023 OS 100035409

Reproduction in whole or in part is prohibited


without the permission of Ordnance Survey.



0 20 40 60 80

N

Metres
196 Upper Shoreham Road
Shoreham
Block Plan 1:500
A4 Paper

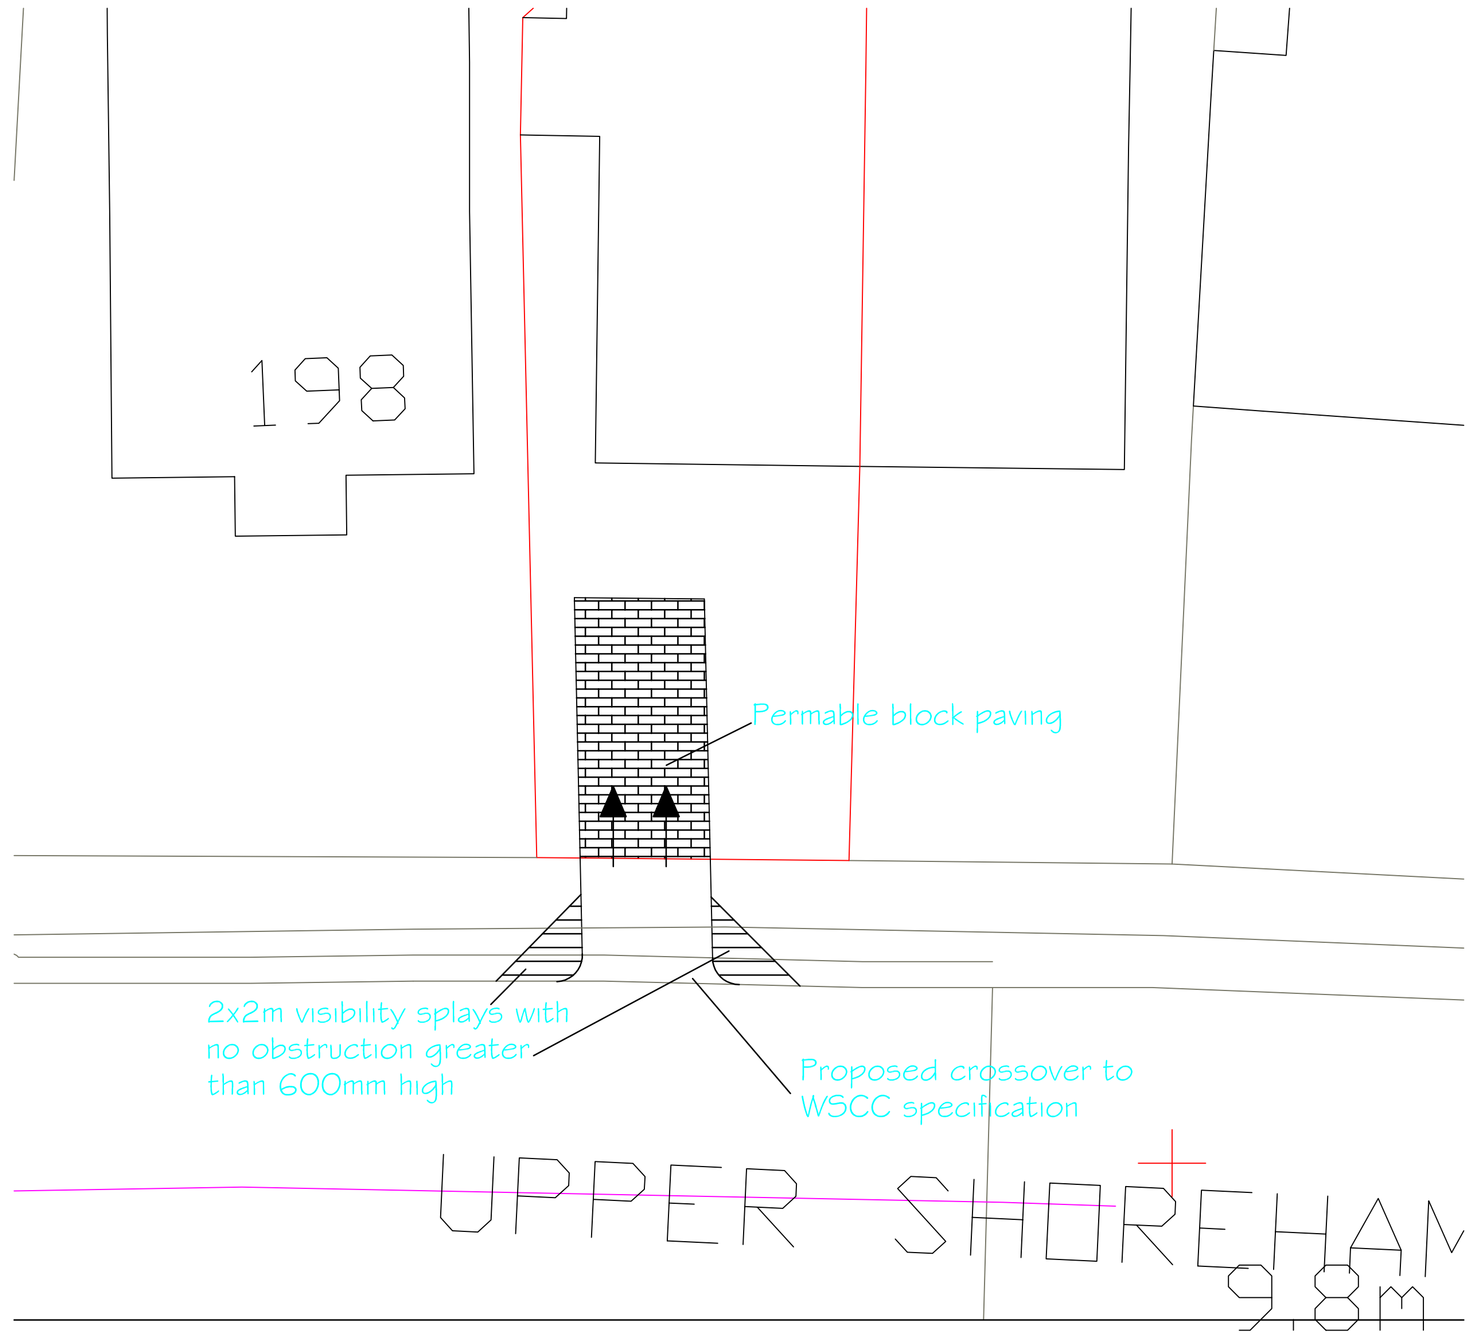

0 0.5 1 2 3 4 5 6 7 8 9 10

SCALE 1:100

Tony Rogers
Building Consultants
Address: 40 Dawn Crescent, Upper Beeding
West Sussex, BN44 3WH
Telephone: 01903 815225 Fax: 01903 815225

Rev.	Date:	Revision Description:

Client: Mr & Mrs K Mannall

Address: 196 Upper Shoreham Road
Shoreham
West Sussex
BN43 6BG

Project: Proposed cross over

Scale: 1:100 1:500 1:1250
Paper Size A1

Date: February 2023

Drawing No: 22/1517/01

Drawn By: AWR

Revision: