ADUR & WORTHING PLANNING SERVICES	
AWDM/0391/15	PLAN
19 MAR 2015	DATE VALID

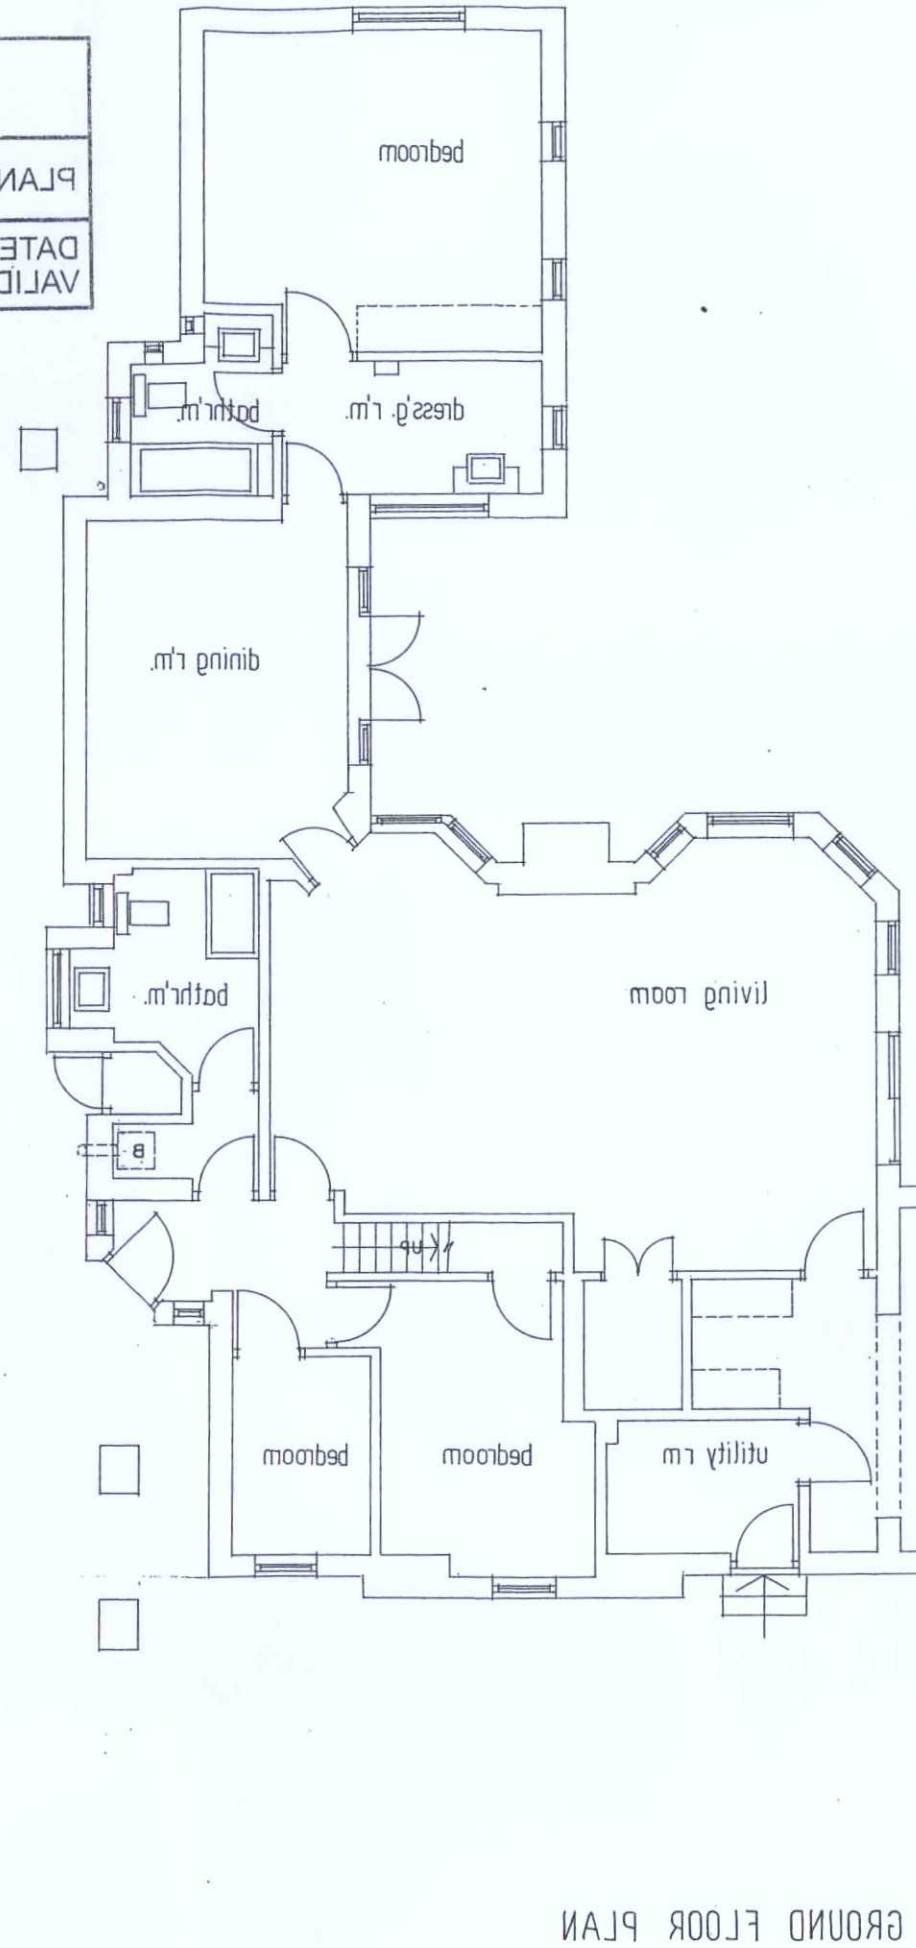

GROUND FLOOR PLAN

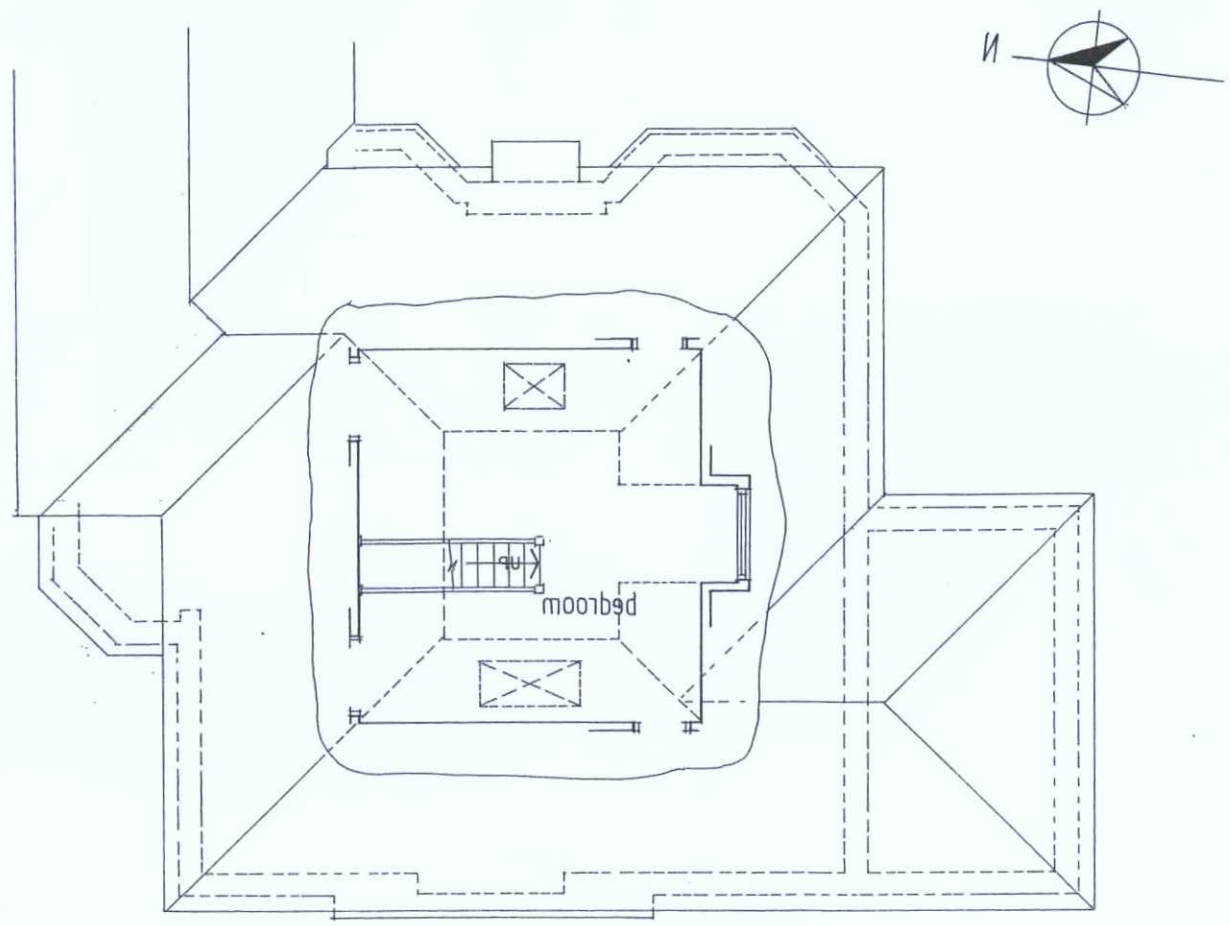

FIRST FLOOR PLAN

DWG. No1.	
3 MILL HILL SHOREHAM-BY-SEA	
SURVEY OF EXST'G – FL'R. PLANS	
DRAWN BY : ALAN R. WOOD 75 WESTBOURNE STREET HOVE BN3 5PF tel: 01273 770602	
SCALE : 1: 100	DATED: JAN. 2015

SCALE BAR @ A1