Proposed Garden Outbuilding and Landscaping to front and rear of existing Bungalow at 89 Old Fort Road, Shoreham-by-Sea, BN43 5HA

March drawing 04C
Applicants: Mr and Mrs Breckell

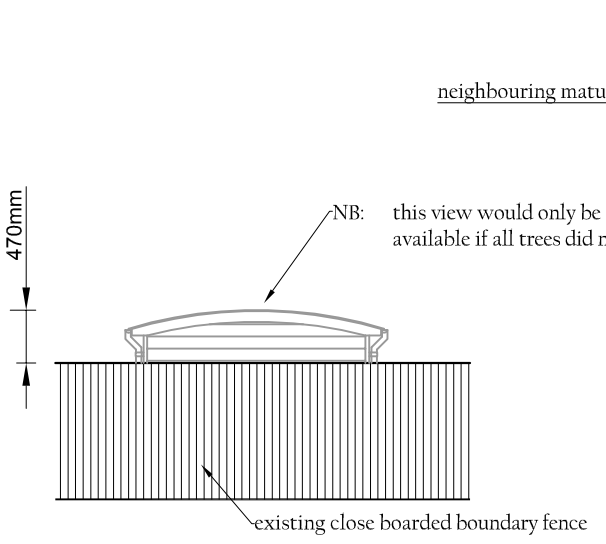

SIDE ELEVATION
(as seen from the other side of the fence)
1:100

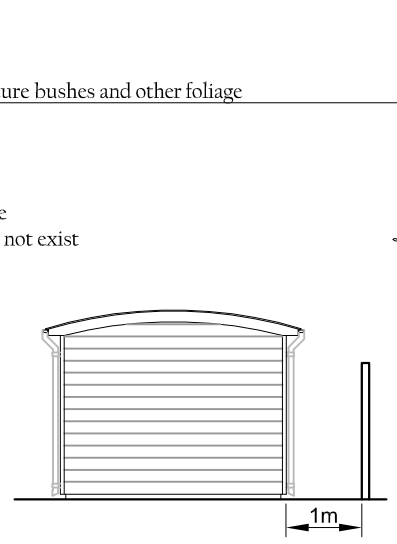

PROPOSED
SIDE ELEVATION 1:100

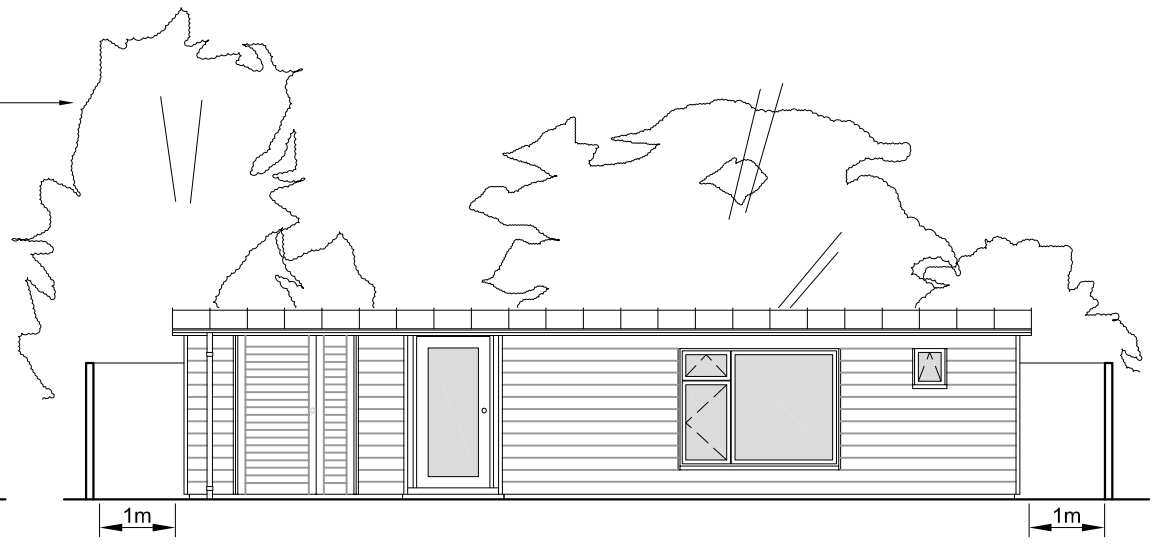

PROPOSED SOUTH FACING ELEVATION 1:100

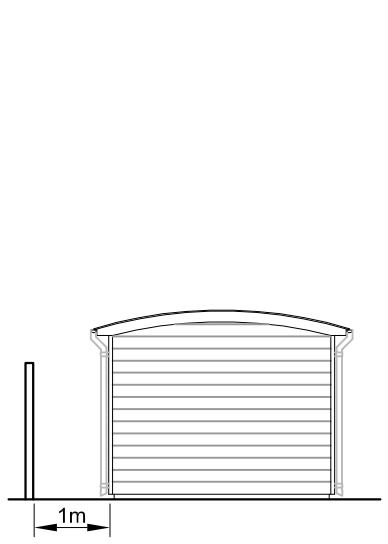

PROPOSED SIDE ELEVATION 1:100

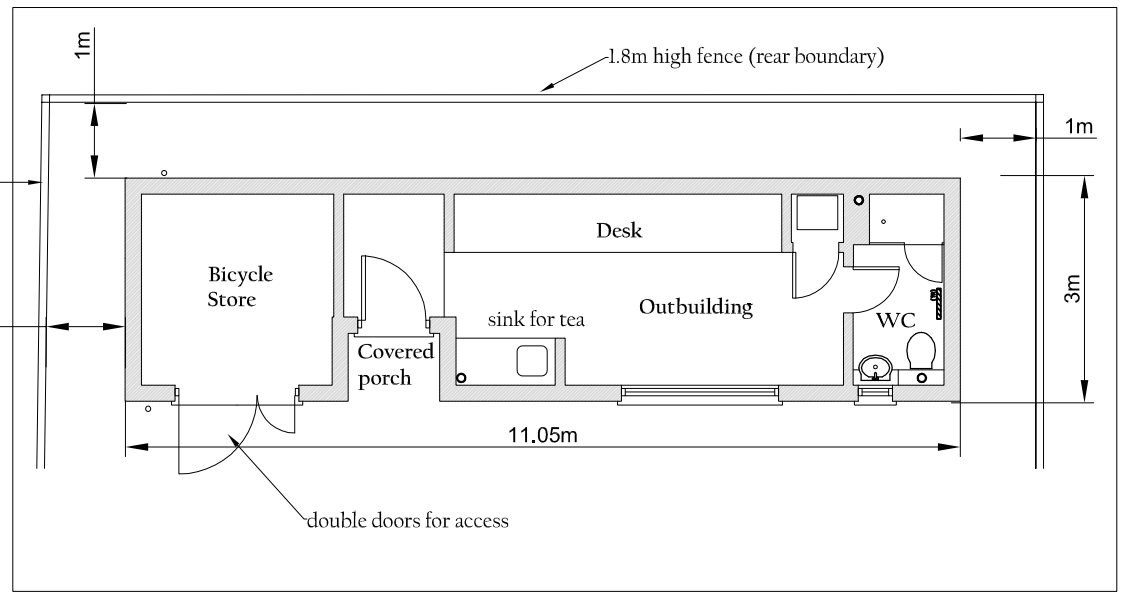

PROPOSED PLAN 1:100

NB: Dimensions on plan are at concrete slab level

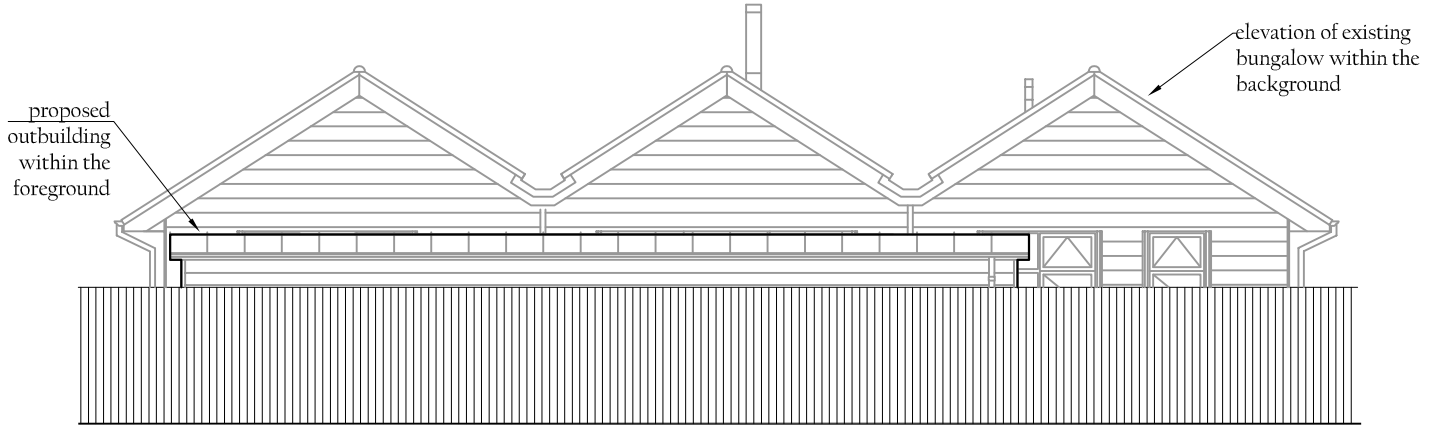

PROPOSED NORTH FACING ELEVATION 1:100
(from the other side of the boundary fence)

NB: this view would only be available if all trees did not exist

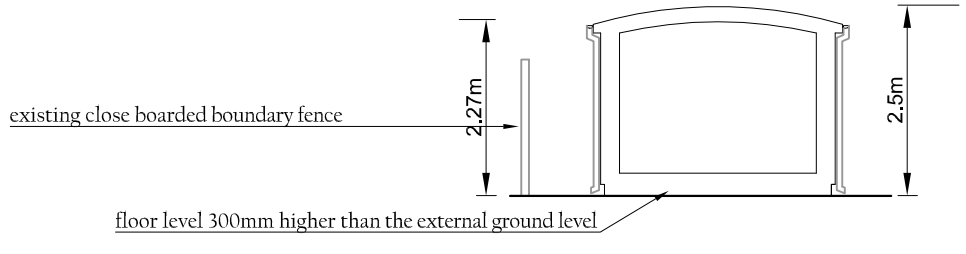

PROPOSED TYPICAL SECTION 1:100

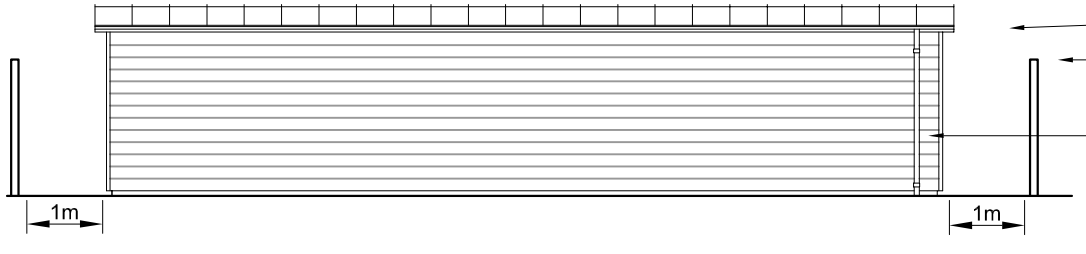

PROPOSED NORTH FACING ELEVATION 1:100

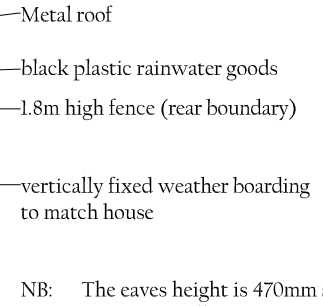

NB: The eaves height is 470mm above the boundary wall

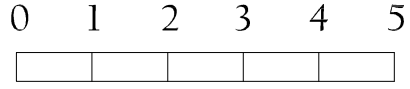

SCALE BAR 1:100

Adur Business Centre
Little high Street
Shoreham by Sea
BN43 5EG
Tel 01273 467 621
Email: james@breckell.co.uk
Website: www.breckell.co.uk

JAMES BRECKELL : ARCHITECT : ARB : RIBA