Proposed Garden Outbuilding and Landscaping to front and rear of existing Bungalow at 89 Old Fort Road, Shoreham-by-Sea, BN43 5HA

June 2016 drawing 03A
Applicants: Mr and Mrs Breckell

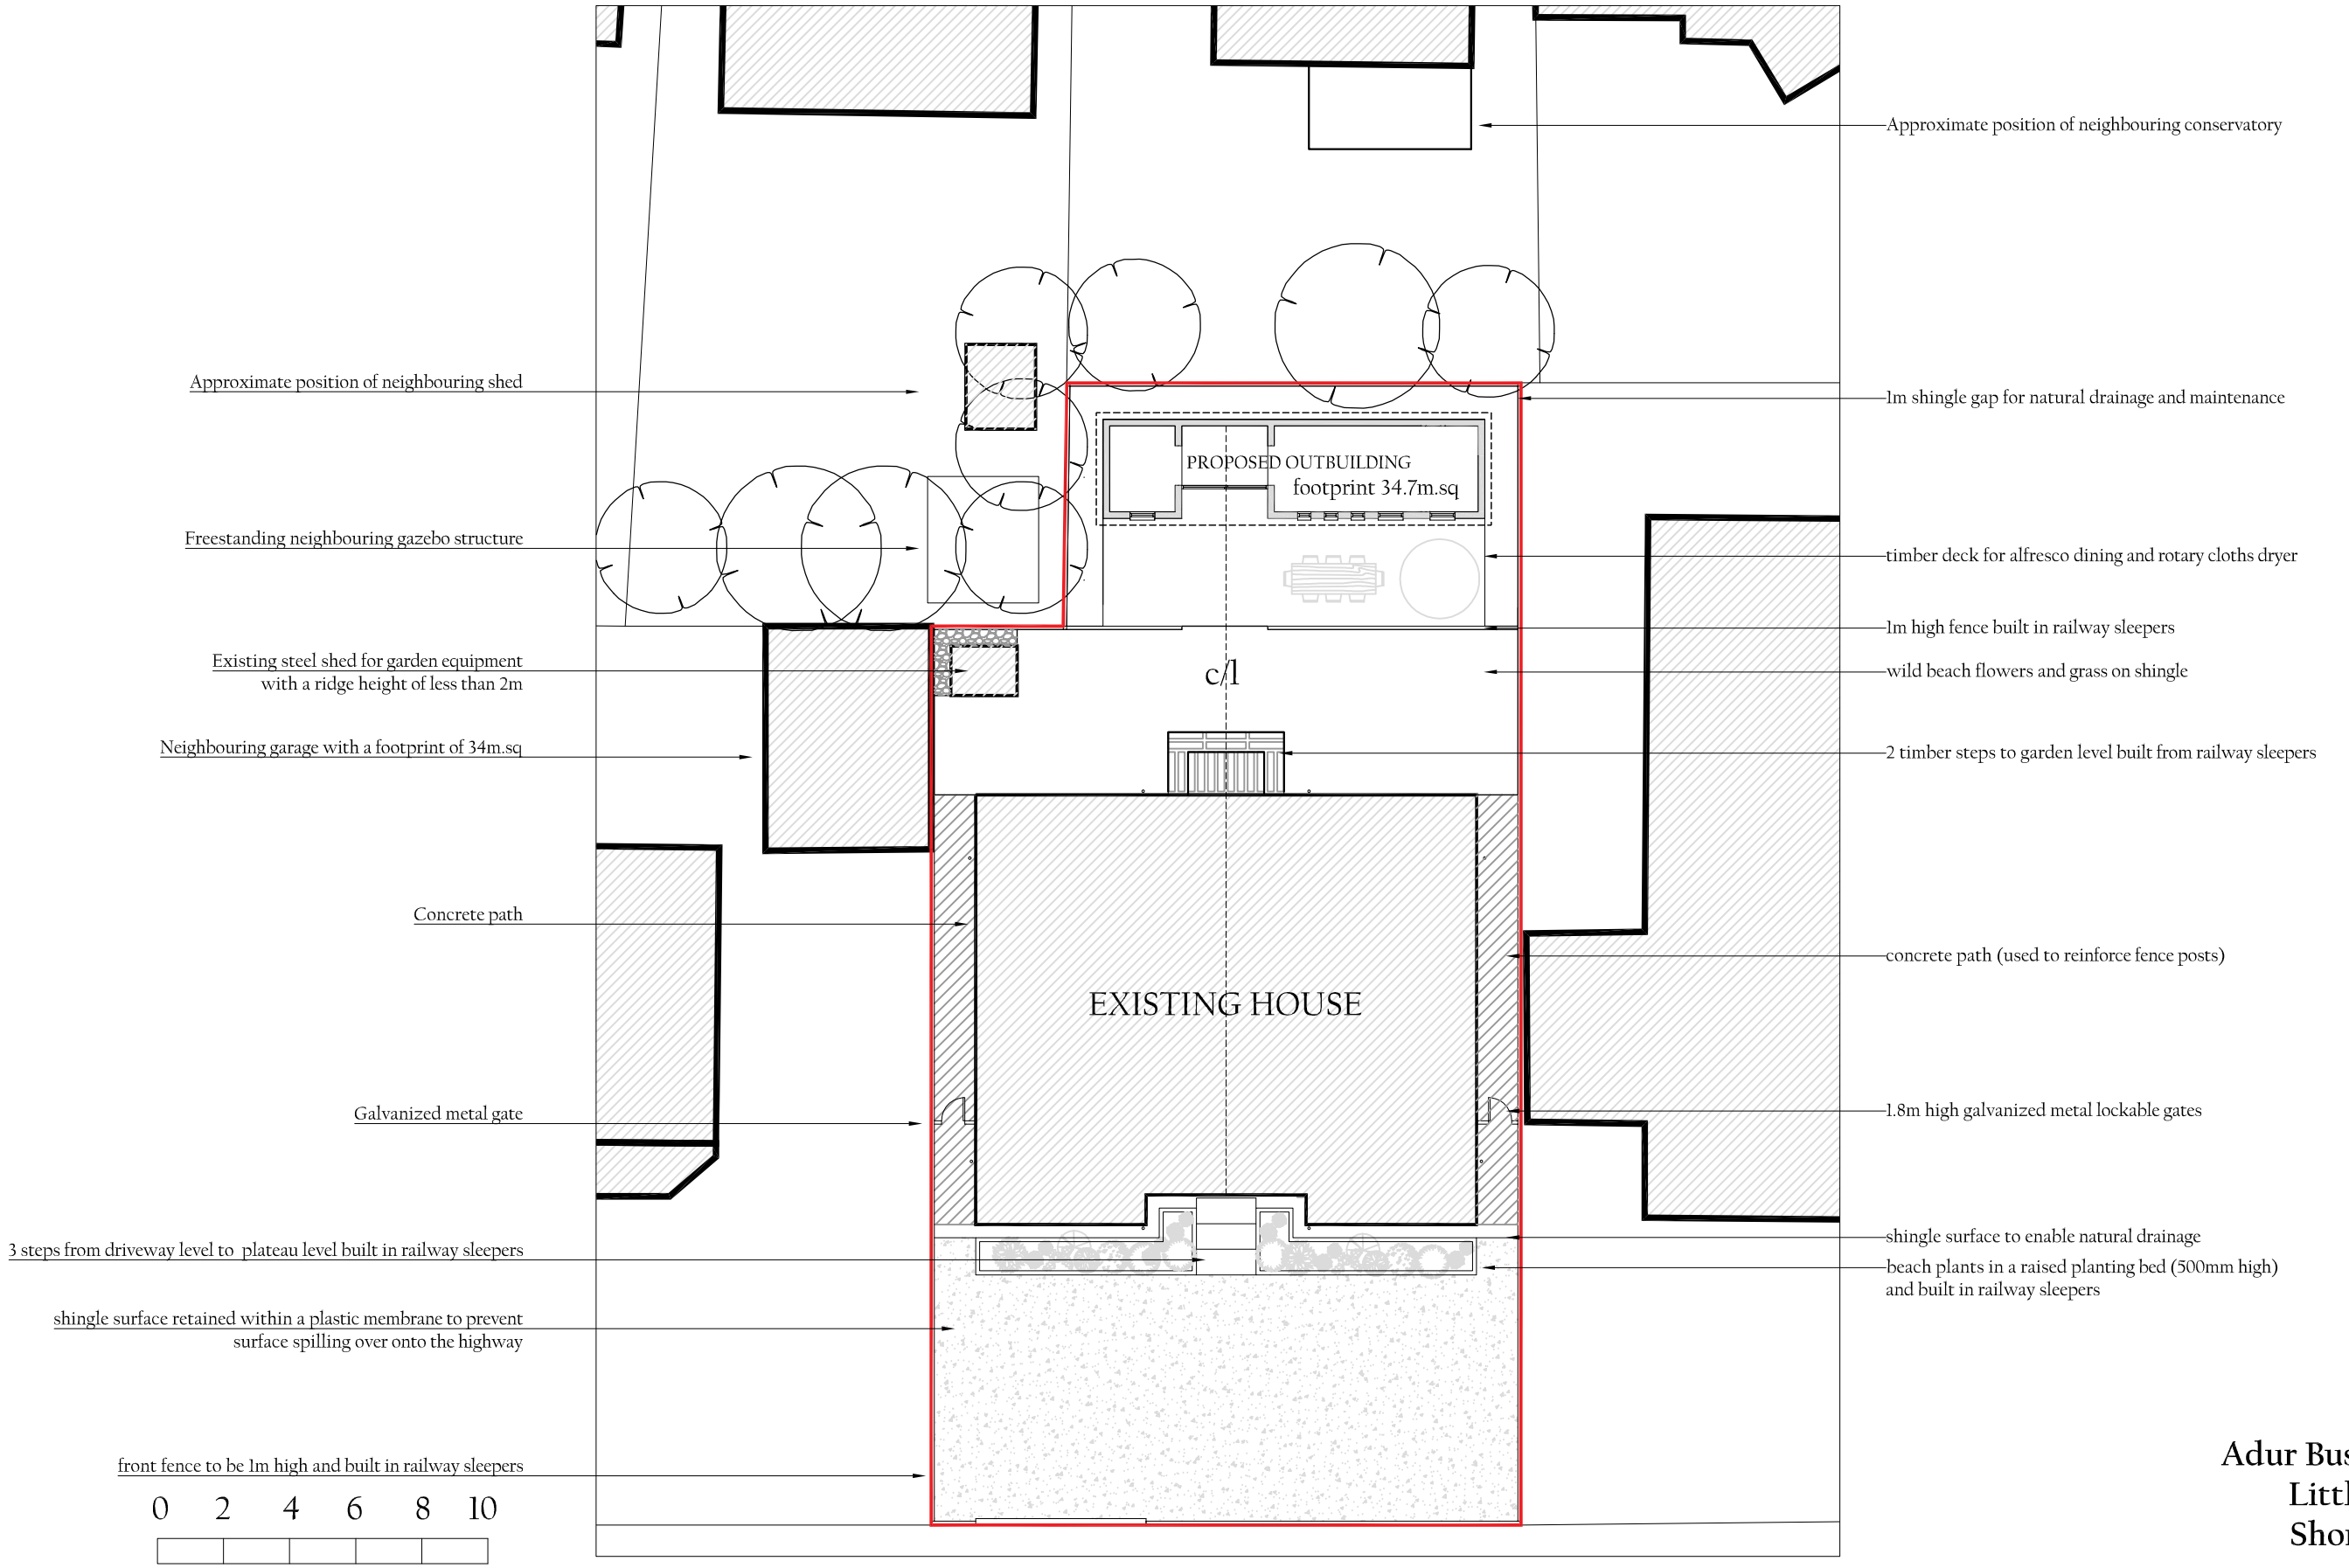

SCALE BAR 1:200

PROPOSED SITE PLAN 1:200
development site boundary outlined in red

JAMES BRECKELL : ARCHITECT : ARB : RIBA

Adur Business Centre
Little high Street
Shoreham by Sea
BN43 5EG
Tel 01273 467 621
Email: james@breckell.co.uk
Website: www.breckell.co.uk