
Existing Elevations

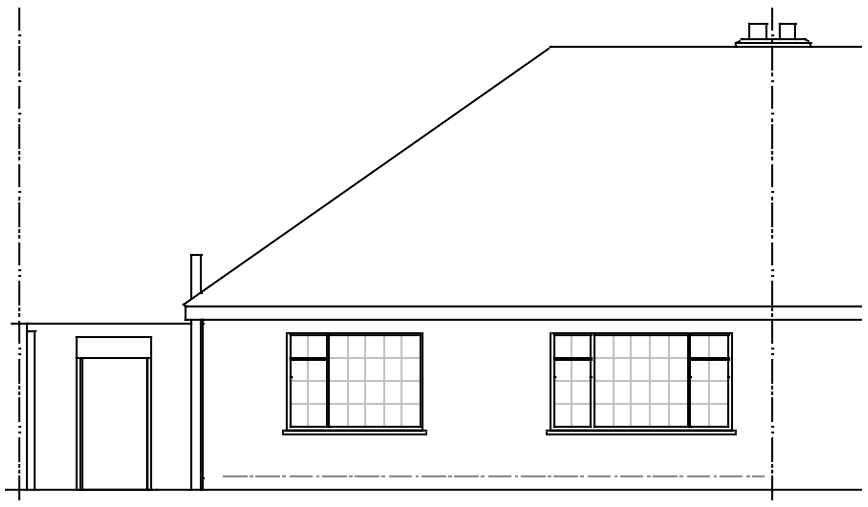


West Elevation

0 1m 2m 3m


Scale 1 : 100




North Elevation

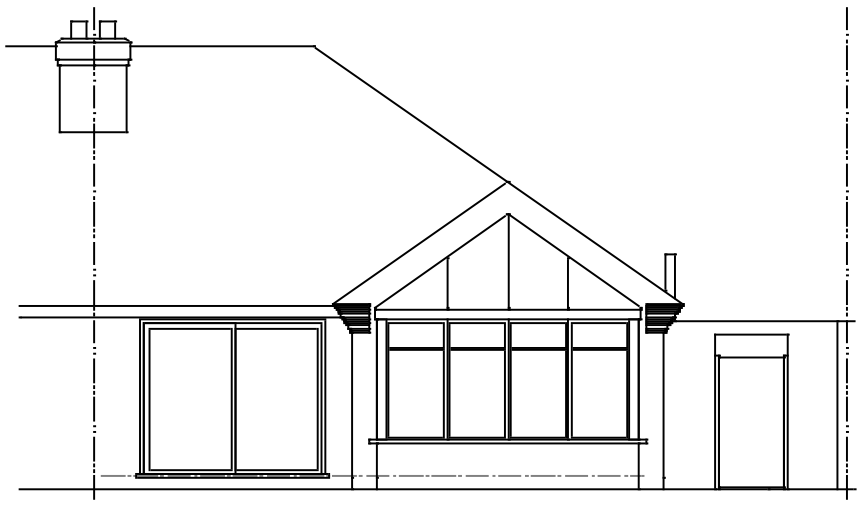

East Elevation

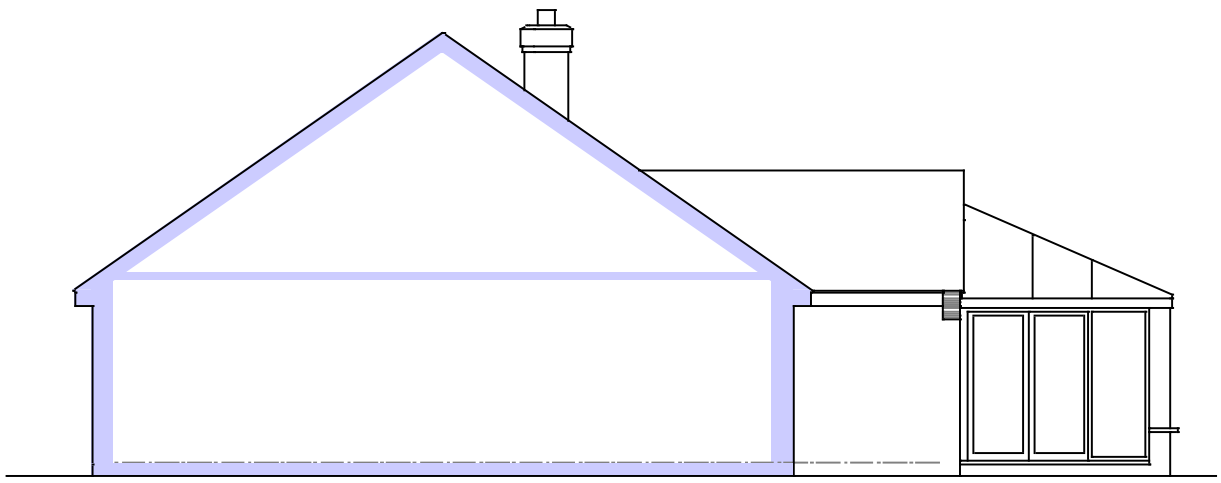

South Elevation

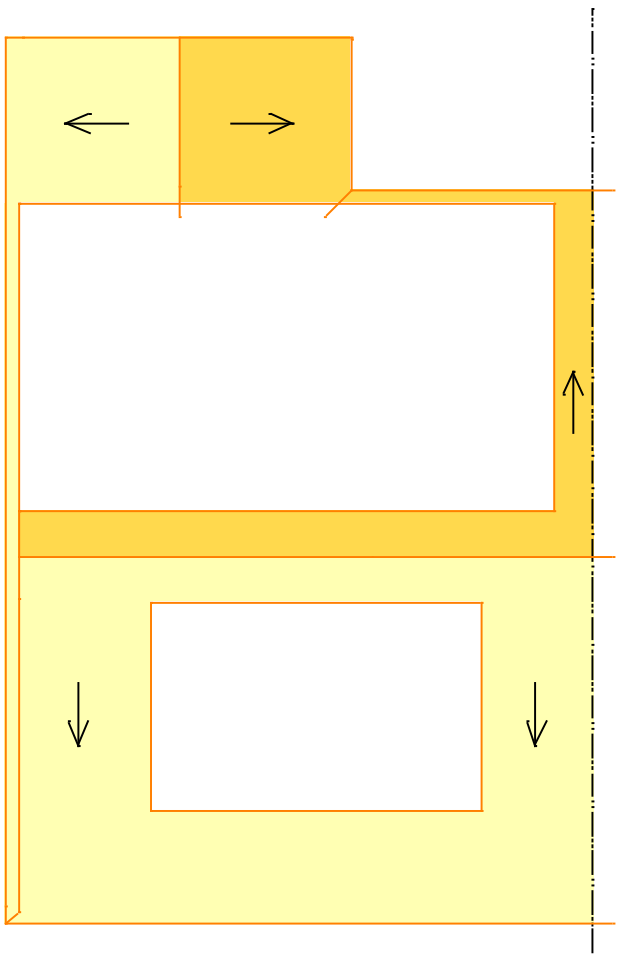

Proposed Roof Plan

PROJECT
Proposed loft conversion with front and rear dormers at 22 Southview Close, Shoreham. BN43 6LJ

CLIENT Mrs S Brown

Scales
1:50, 1:100
1:500, 1:1250

Date
August 2018

Drawn
srb

Revisions

Drawing No 15/18/18 | 2