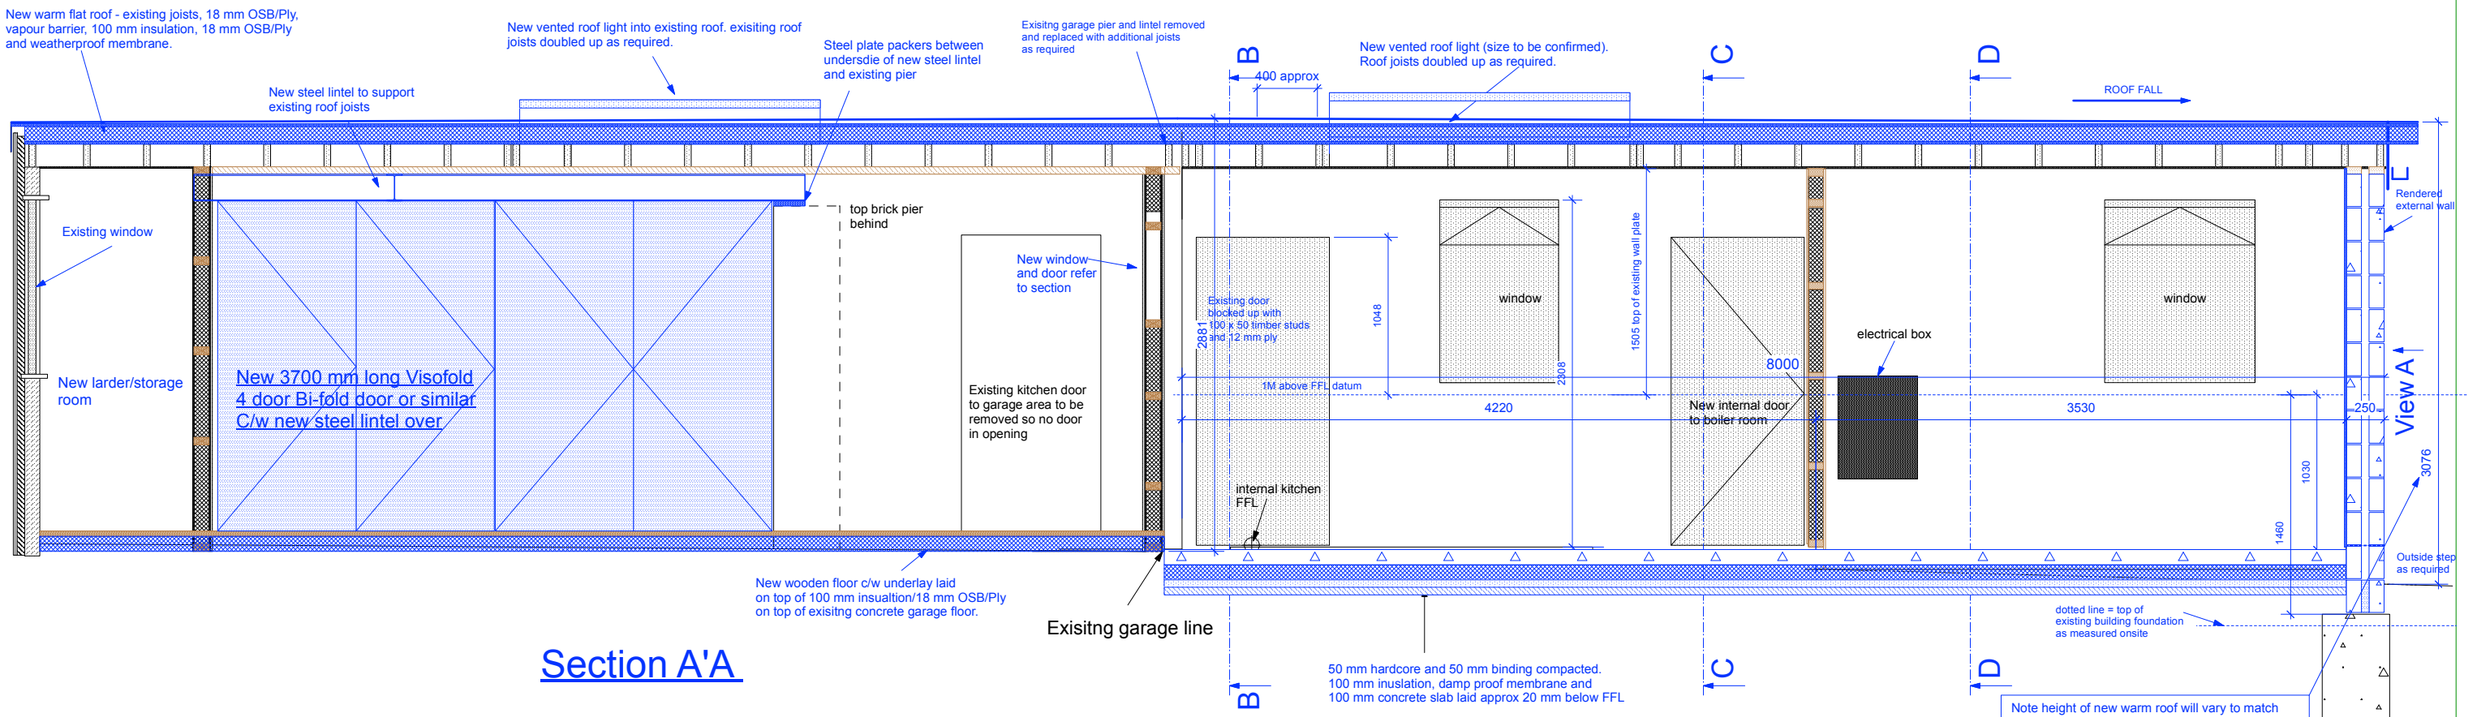

Section A'A

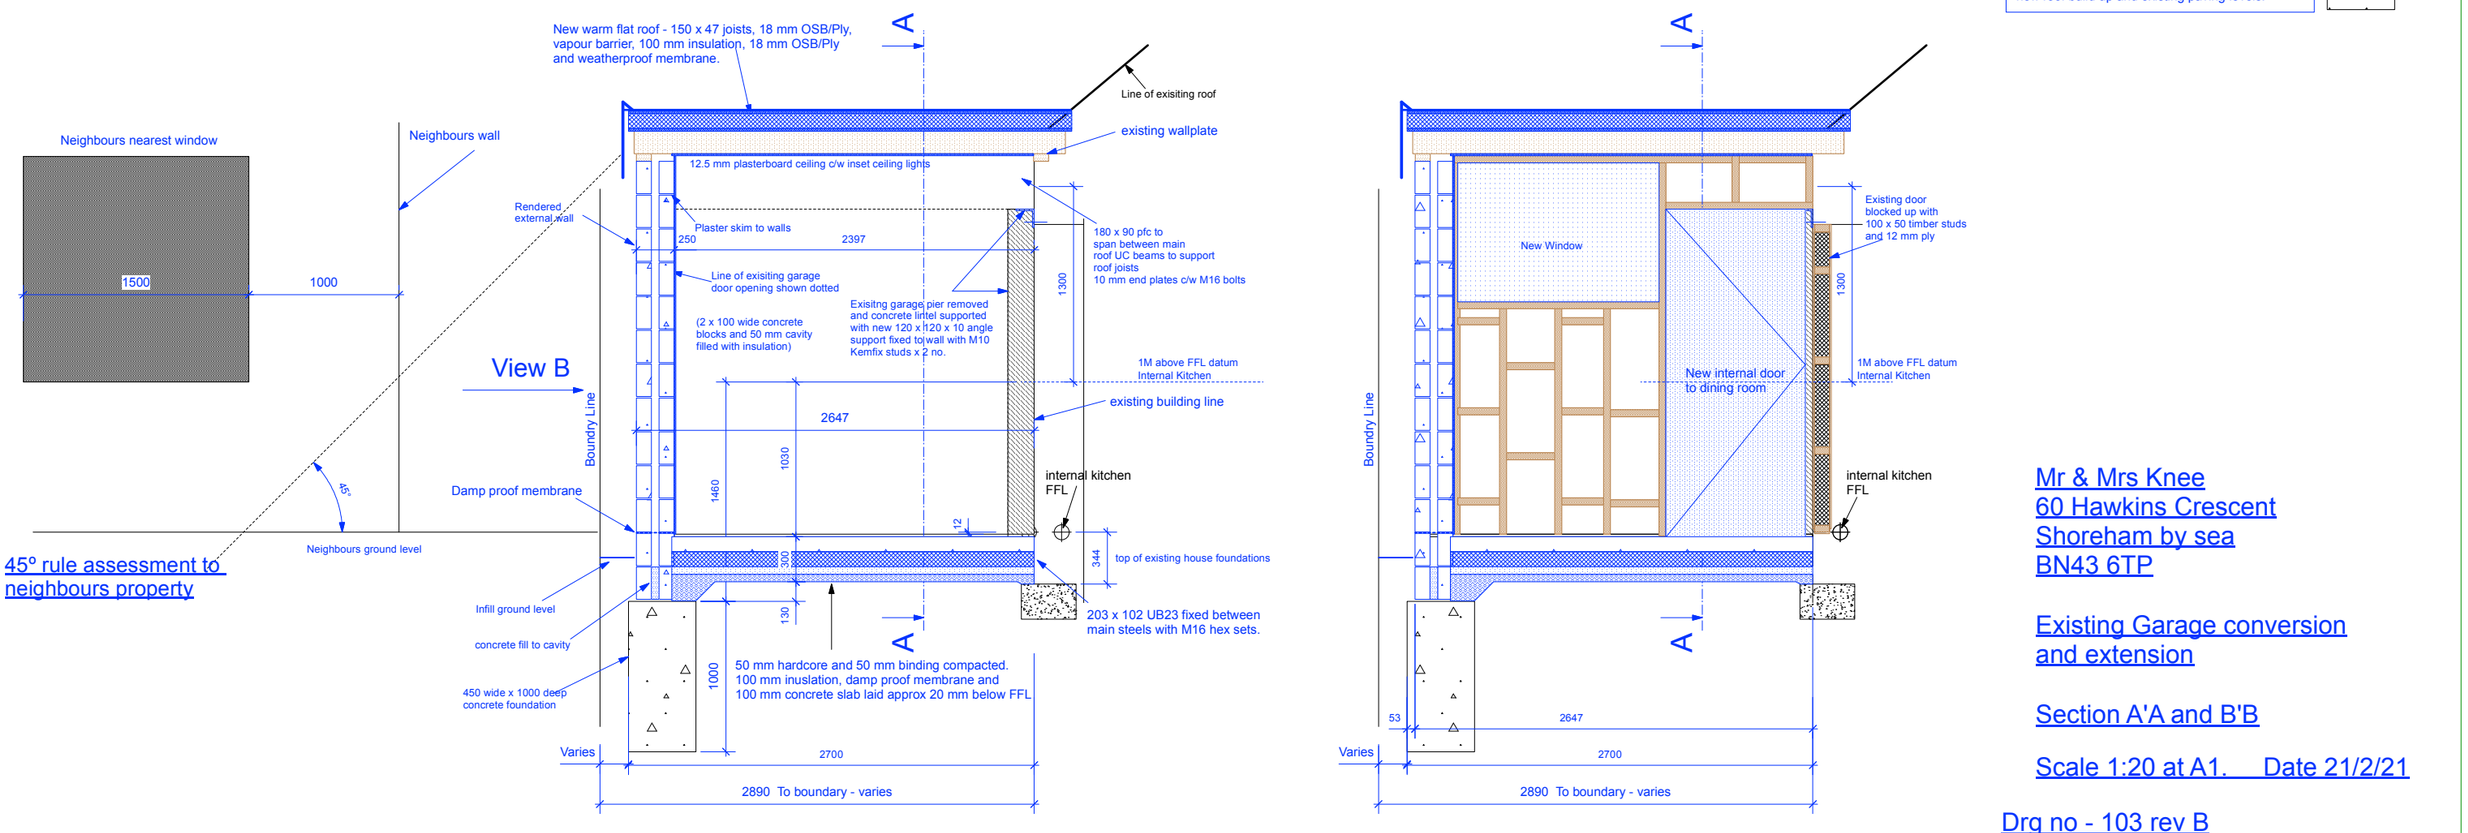

Section B'B

Section B'B

Showing new door and window

Mr & Mrs Knee
60 Hawkins Crescent
Shoreham by sea
BN43 6TP

Existing Garage conversion and extension

Section A'A and B'B

Scale 1:20 at A1. Date 21/2/21

Drg no - 103 rev B

Rev A - details amended to suit calculations and general amendments. 23.8.21

Rev B - As advised by Building Control external walls changed to blockwork construction with render and both new and existing roofs amended to warm roof construction. exisiting and new timber cladding removed - dimensions amended to suit. Insulation added to existing garage floor. 1.11.21