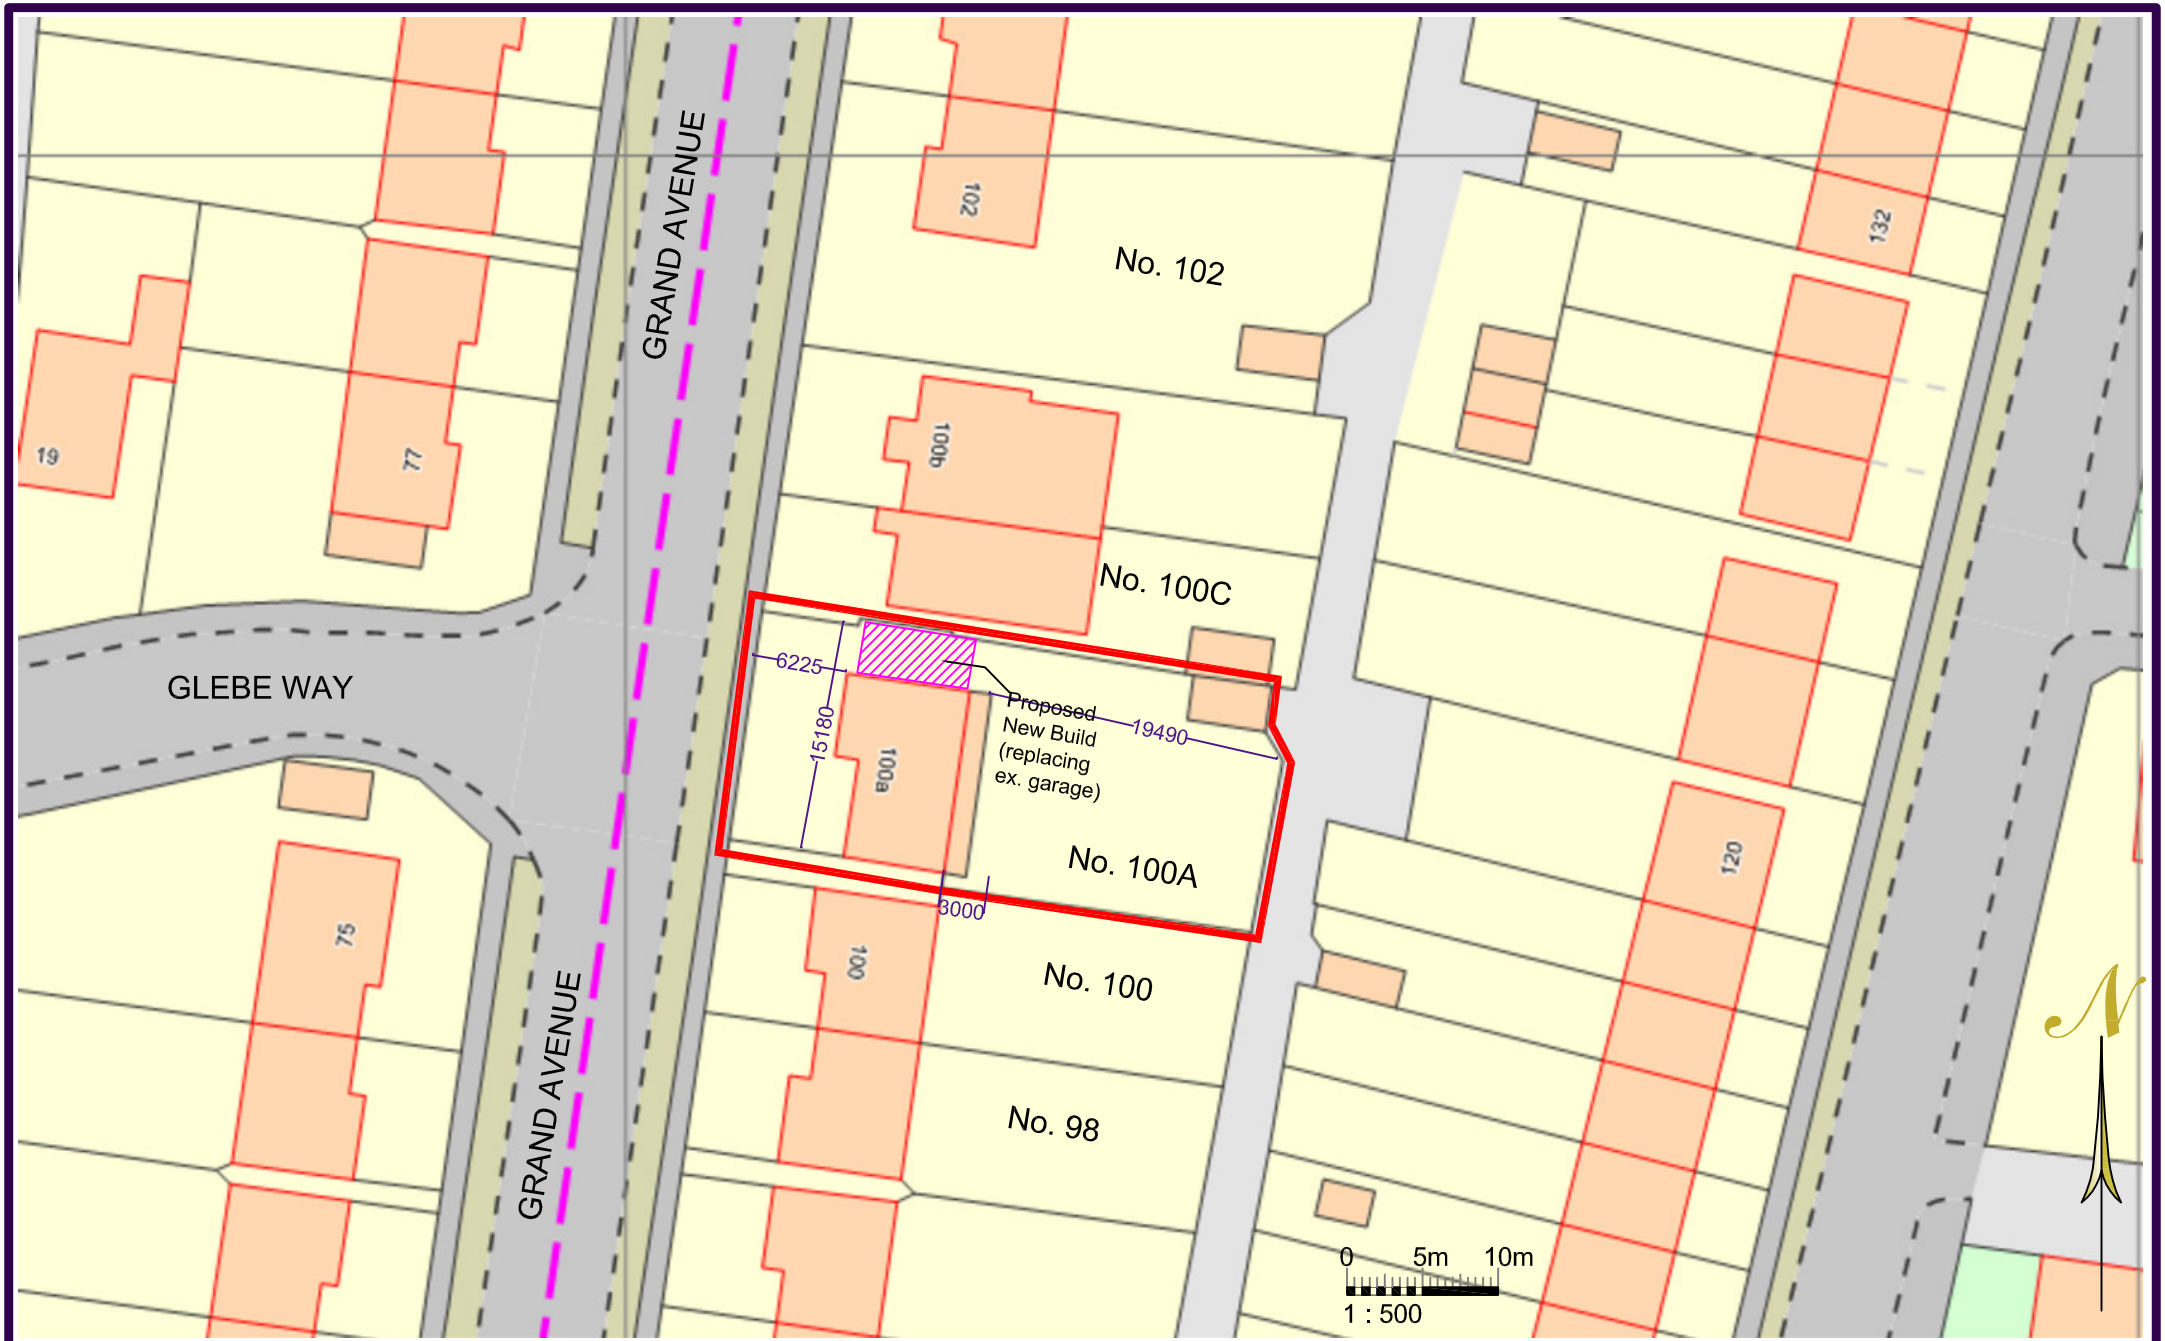


NOTE: For construction,all dimensions must be checked on site and not scaled from this drawing

P.R. DESIGN FOR BUILDING
Email: - prd4b@hotmail.co.uk
Tel: - 01444 239055

Copyright

Client: Mr & Mrs P Slaughter

Drawing Title: Block Plan 500

Site: 100A Grand Avenue Lancing BN15 9QB

Dwg No: 24200

Date: 15/02/2016

Scale: 1:500

Paper size: A 4