
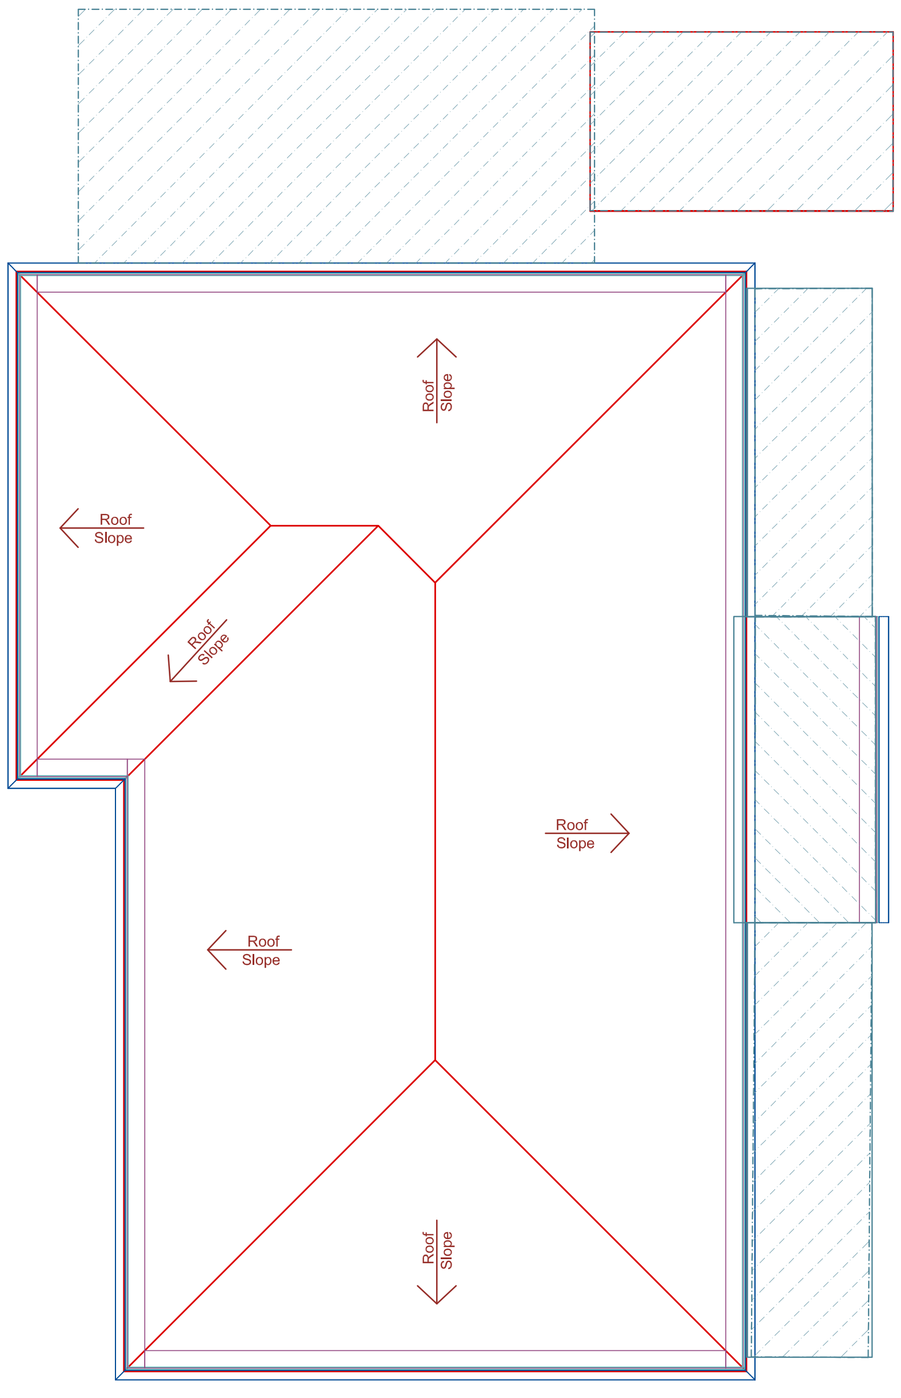


ROOF PLAN EXISTING SCALE 1:50

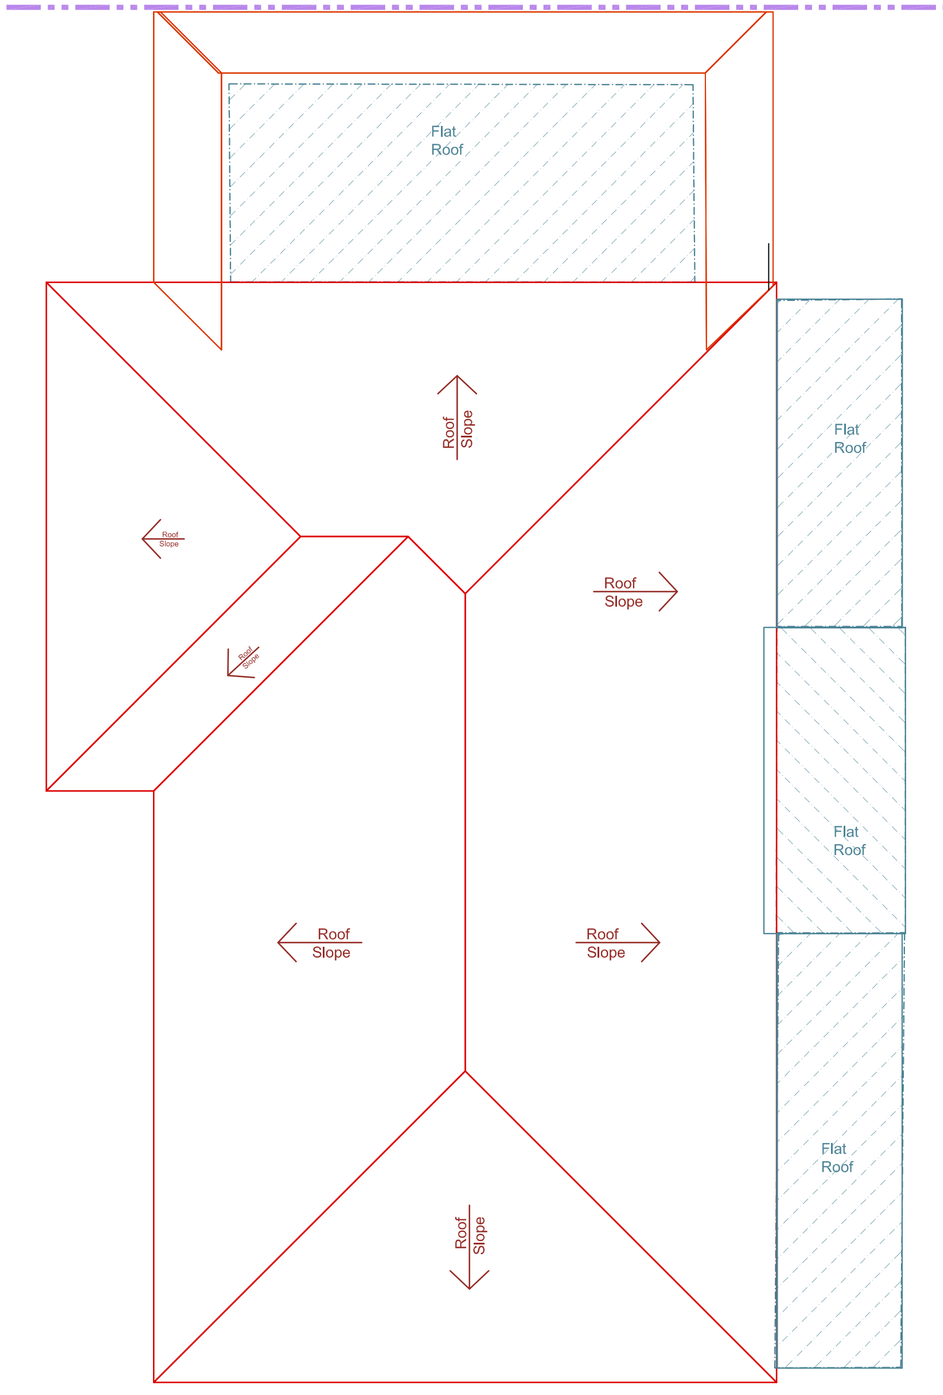

ROOF PLAN PROPOSED SCALE 1:50

0 1m
1 : 50

Copyright
P. R. DESIGN FOR BUILDING
prd4b@hotmail.co.uk
Tel:01444 239055

Client
Mr & Mrs P Slaughter

Site
100A
Grand Avenue
Lancing
.
West Sussex BN15 9QB

Project Title
Bungalow side extension under Permitted Development

Drawing Title
Roof Plans

NOTE: For construction,all dimensions must be checked on site and not scaled from this drawing

Scale 1:50
Date: 01/06/2016
Drawn by:- SJP
Dwg No. 24215
Rev. -
Paper Size A1
In conjunction with:- 24214/22