




EAST ELEVATION EXISTING SCALE 1:100

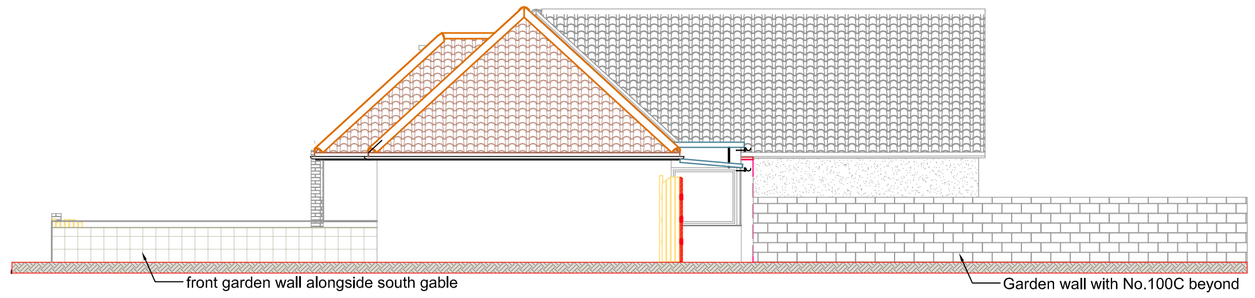


SOUTH ELEVATION EXISTING SCALE 1:100

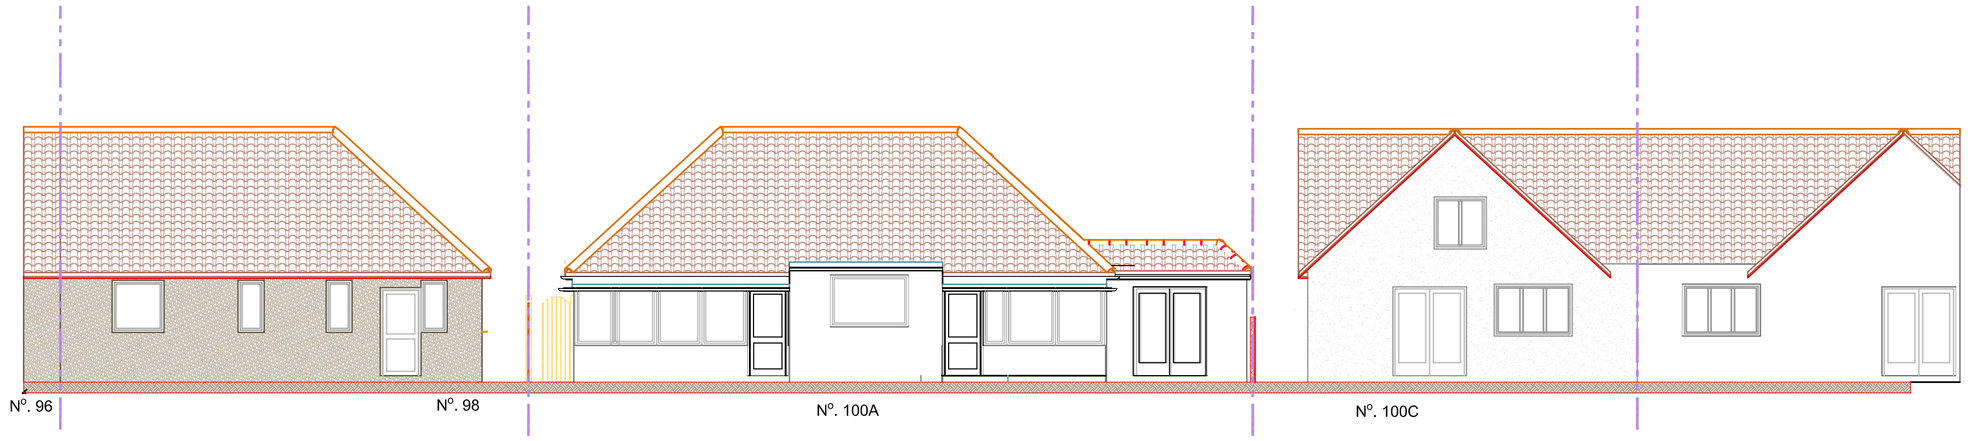


EAST ELEVATION PROPOSED SCALE 1:100

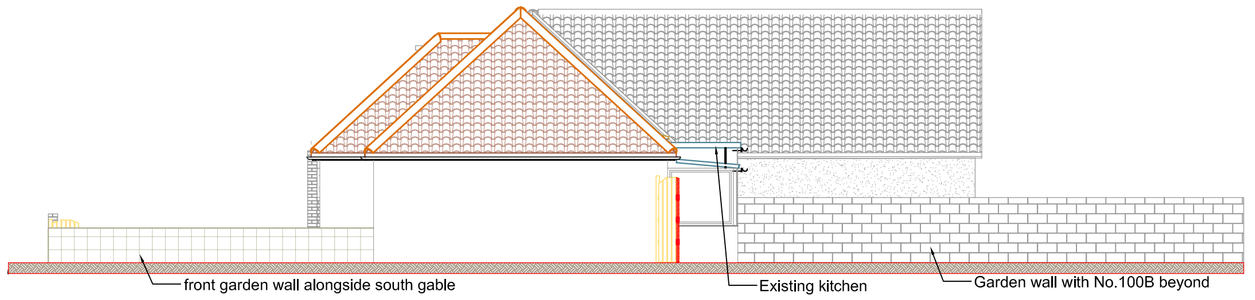

SOUTH ELEVATION PROPOSED SCALE 1:100

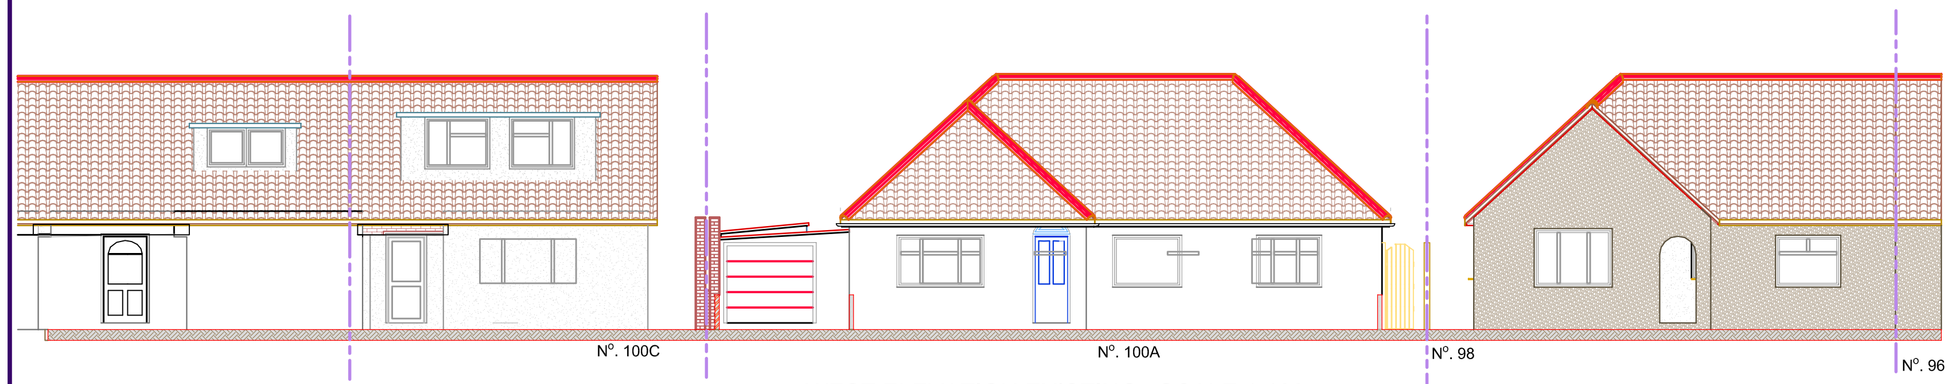


WEST ELEVATION EXISTING SCALE 1:100

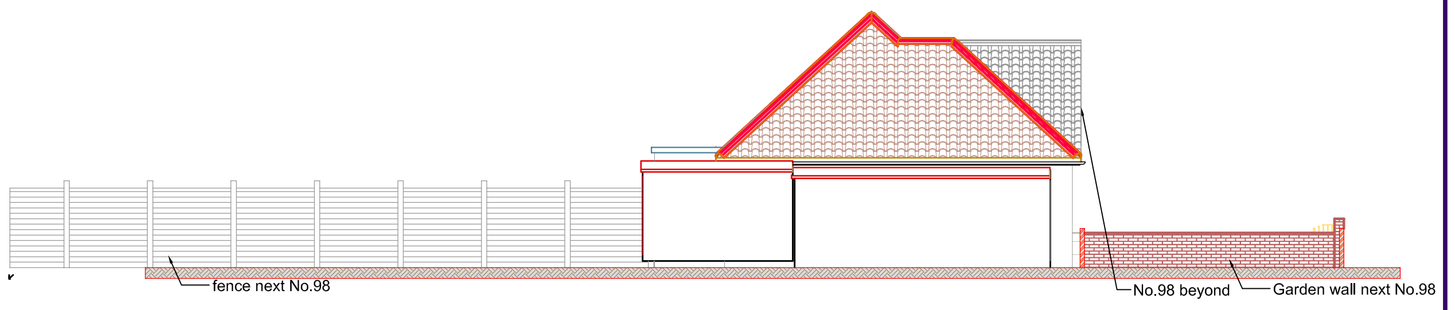

NORTH ELEVATION EXISTING SCALE 1:100



WEST ELEVATION PROPOSED SCALE 1:100

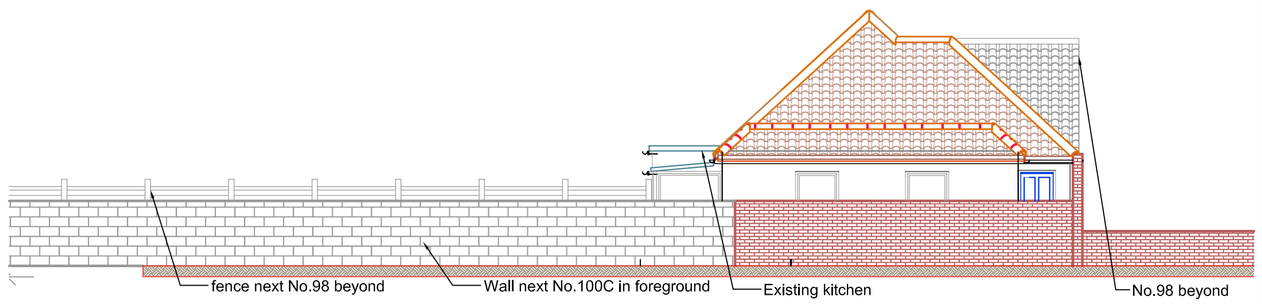

NORTH ELEVATION PROPOSED SCALE 1:100

0 1m 2m
1 : 100

Copyright

P. R.
DESIGN FOR BUILDING
prd4b@hotmail.co.uk
Tel:01444 239055

Client
Mr & Mrs P Slaughter

Site
100A
Grand Avenue
Lancing
.
West Sussex BN15 9QB

Project Title
Bungalow side extension under Permitted Development

Drawing Title
Elevations

NOTE: For construction,all dimensions must be checked on site and not scaled from this drawing

Scale 1:100	
Date: 01/06/2016	Drawn by:- SJP
Drg No. 24222	Rev. -
Paper Size A1	

In conjunction with:-
24214/15