
ADUR & WORTHING
PLANNING SERVICES

PLAN	AWDM/ 0863/16
DATE VALID	- 3 JUN 2016

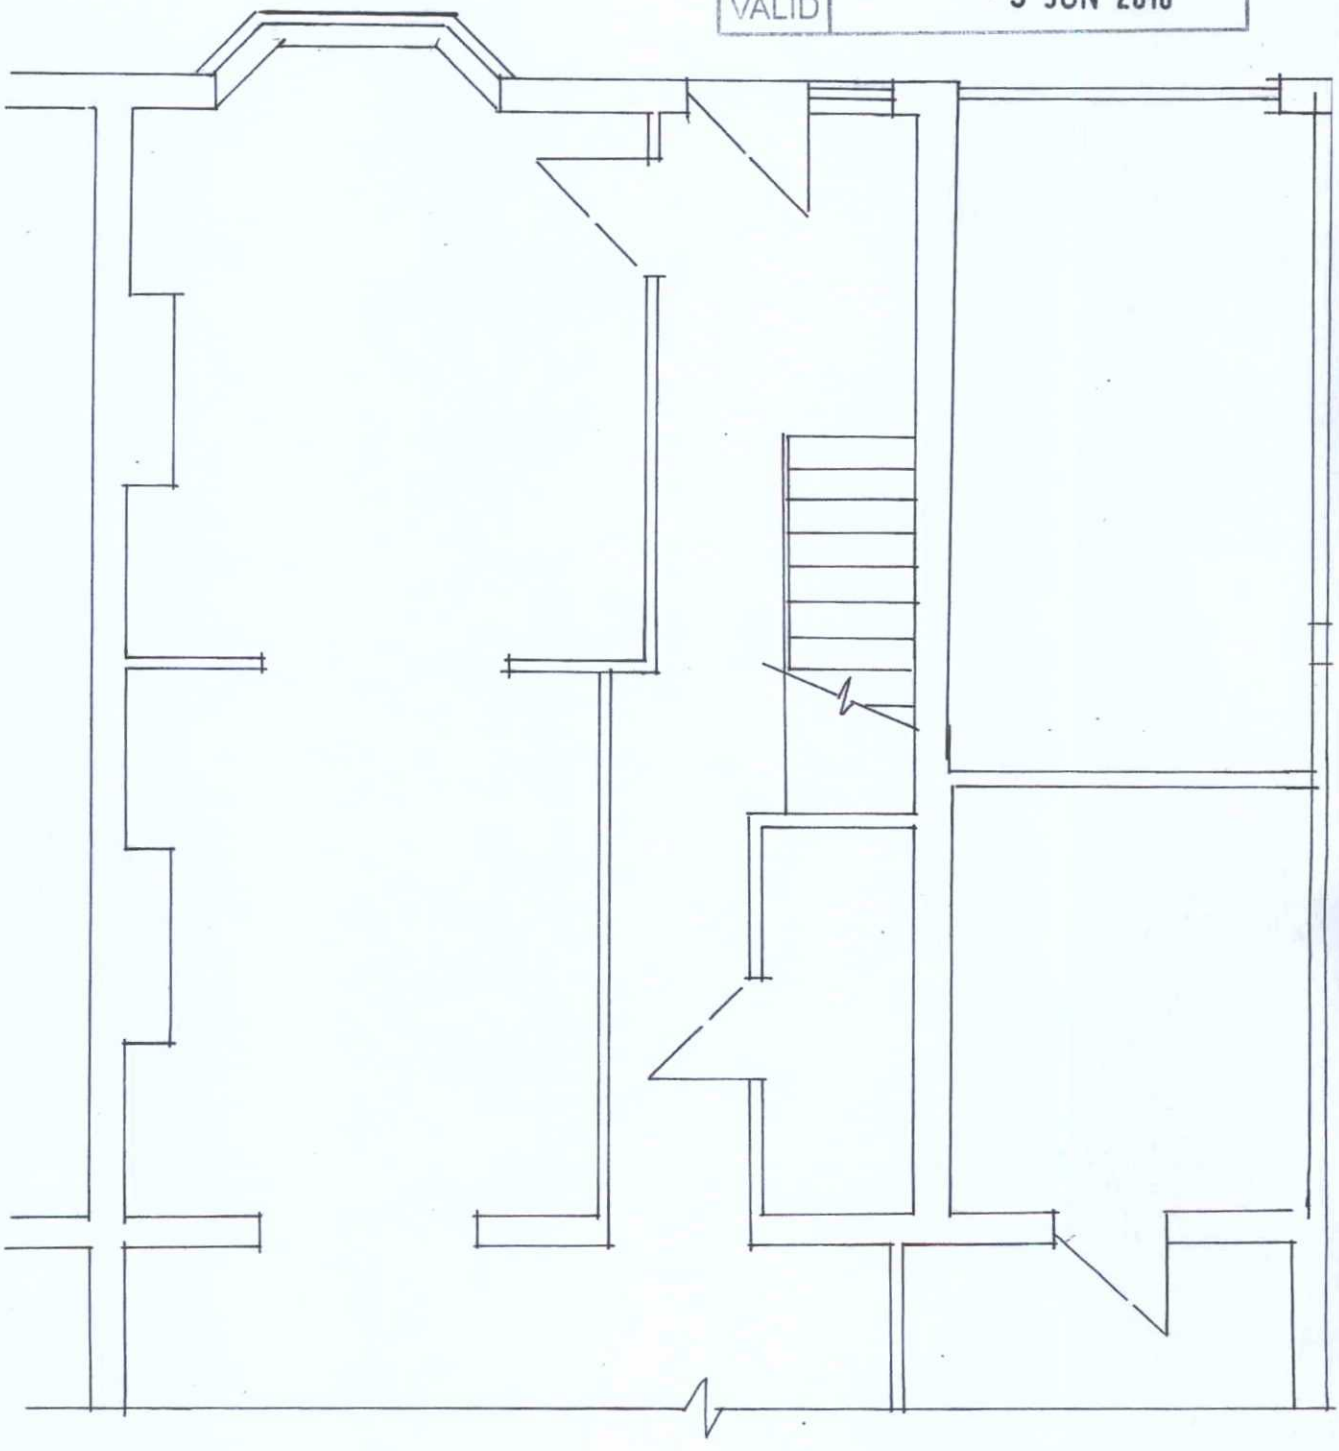

EXISTING GROUND FLOOR PLAN

0 1 2 3 4 5 6 7

Scale 1:50

JW/16/049 (3)