


1:100 0 10m
Scale bar
1:50 0 10m

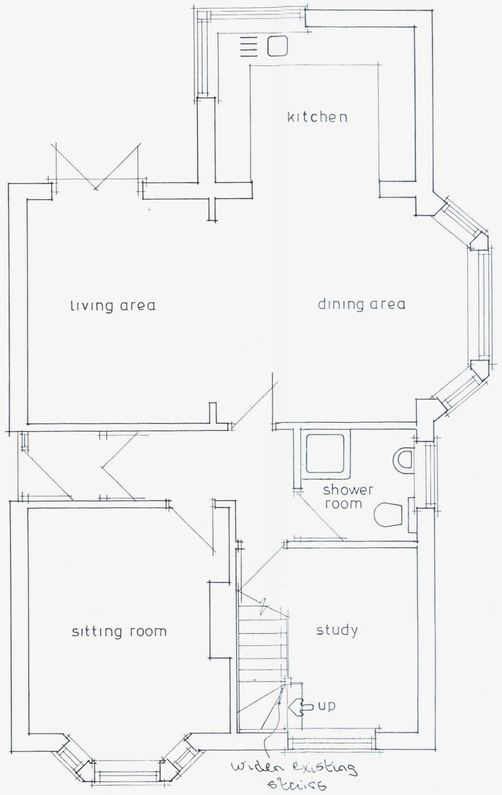

Ground Floor

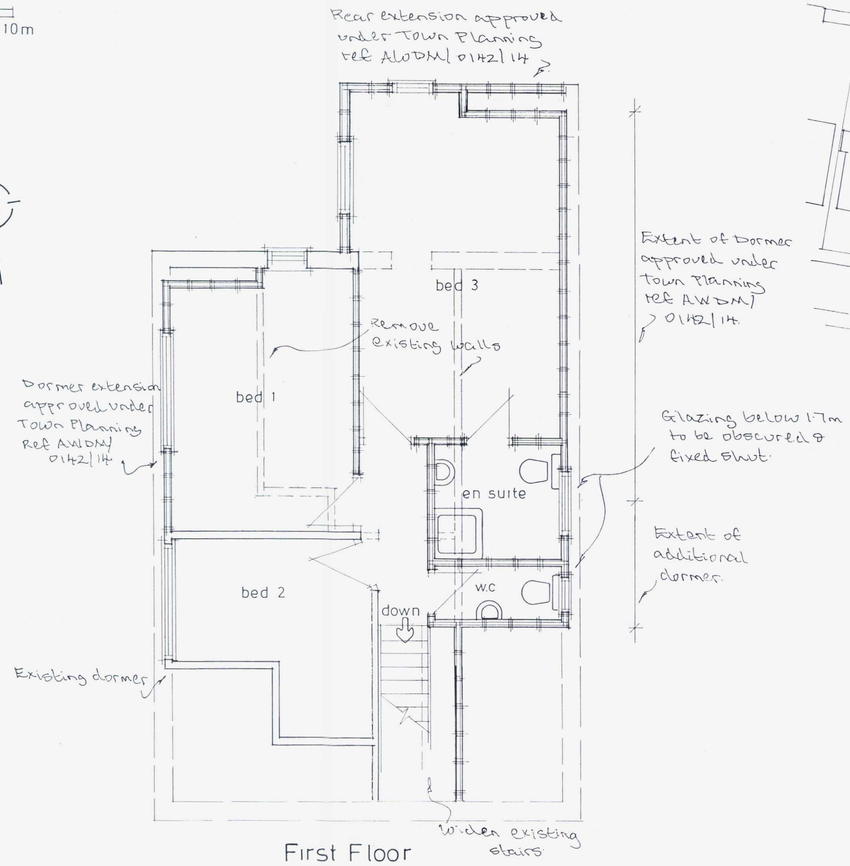


First Floor

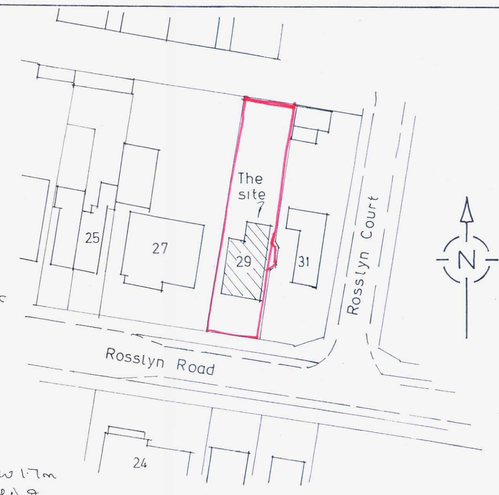


Block Plan 1:500
0 10m



Site Plan 1:1250
0 10 20m

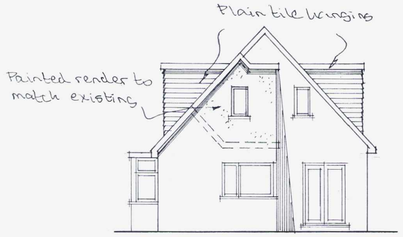


north elevation

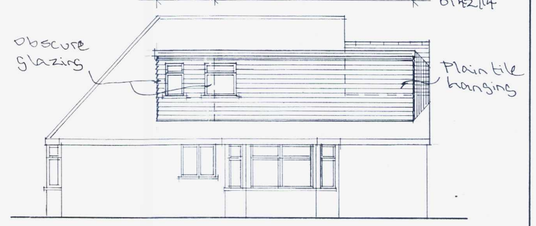

east elevation



south elevation

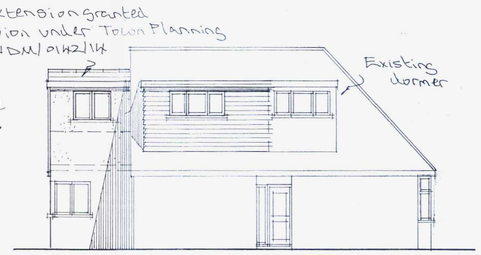

west elevation

A		
	Date	Revisions

© copyright

ADUR & WORTHING COUNCILS PLANNING SERVICES
PLAN Received 0568/16
DATE RECEIVED - 6 JUN 2016

Job Title

Proposed Dormer Extensions

Drawing Title

29 Rossyln Road
Shoreham

Scale 1:50 1:100

Date | Drawn by

Drg No. 477/01 | Rev.

841 x 594mm A1