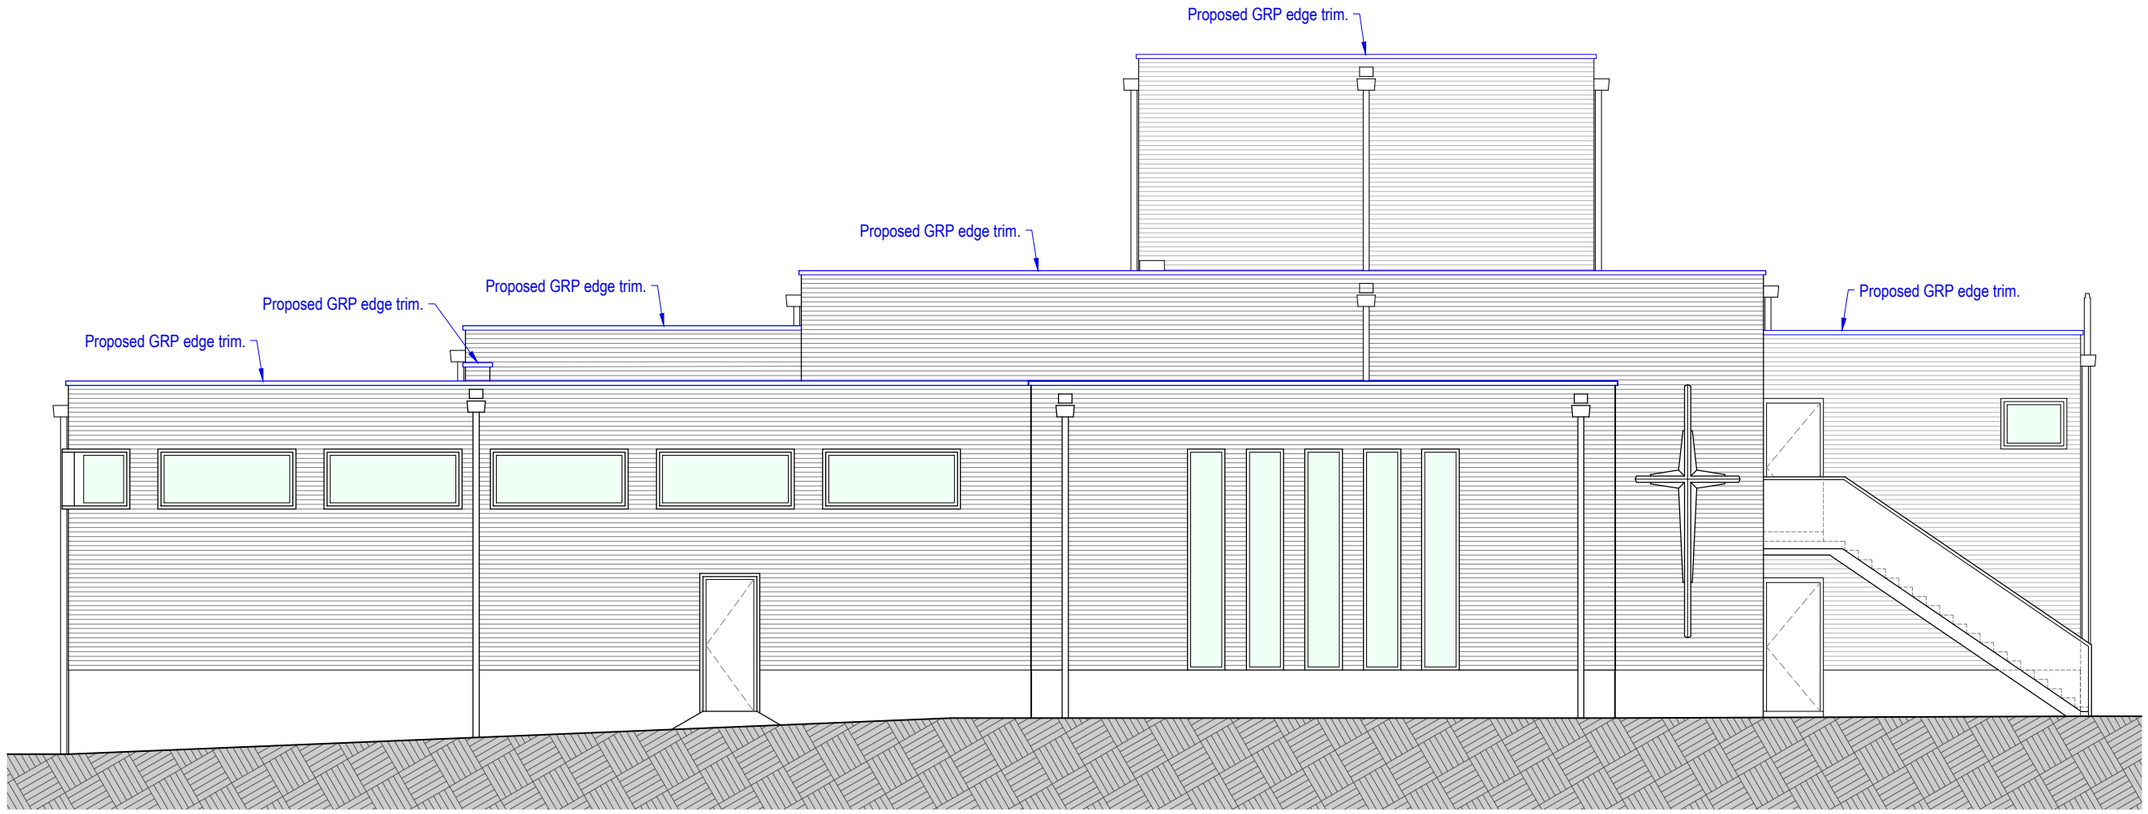

PR. SOUTH ELEVATION

SCALE 1:100 A3

PLANNING

Scale 1:100 A3
Scale in Metres
0 0.5 1 1.5 2 2.5 3 3.5 4 4.5 5

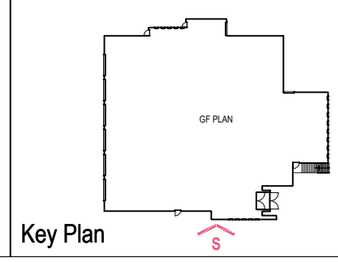

Key Plan

Notes:

DO NOT SCALE FROM THIS DRAWING. Use figured dimensions only.

This drawing is the copyright of MacConvilles Surveying and may be reproduced either in hard copy or electronic format for the internal use of the recipient in connection with this project only. This drawing may not be reproduced further nor amended or extracted from nor used for any other purpose without the prior written consent of MacConvilles Surveying.

This drawing must be read in conjunction with all other related drawings and documentation. Any discrepancy in either must be reported immediately to MacConvilles Surveying.

It is the contractor's responsibility to check all dimensions on site, any discrepancy to be reported immediately to MacConvilles Surveying.

Details are representative only, size and final setting out to be verified on site, and subject to confirmation by relevant specialist subcontractor.

Full original record copies of issued drawings are kept at MacConvilles Surveying.

MacConvilles Surveying declares its moral rights to be identified as the authors of this drawing and any architectural work carried out in this project.

Drawing Status: PLANNING

Rev	Description	By	Date
P2	PLANNING ISSUE.	DG	24.02.2025
P1	First issue. PLANNING.	DG	18.02.2025

MacConvilles
Heversham House
20-22 Boundary Road
Hove
East Sussex
BN3 4EF
T +44 (0) 1273 692611
E mail@macconvilles.com
W www.macconvilles.com

RICS

Client: Diocese of Arundel & Brighton

Project Title: St. Michaels Catholic Church, Worthing, BN133AL

Drawing Title: Proposed South Elevation

Scale @ A3	Drawn	Checked	Revision Date
1:100	DG	KB	24.02.2025

Drawing Number

Project	Originator	Zone	Client Reference
26818	- MAC	- N/A	-
00-01 - DR	- B	- 1301	Revision P2
Level	Type	Role	Number