





Existing Site Location Plan
Scale 1:1250 @ A3

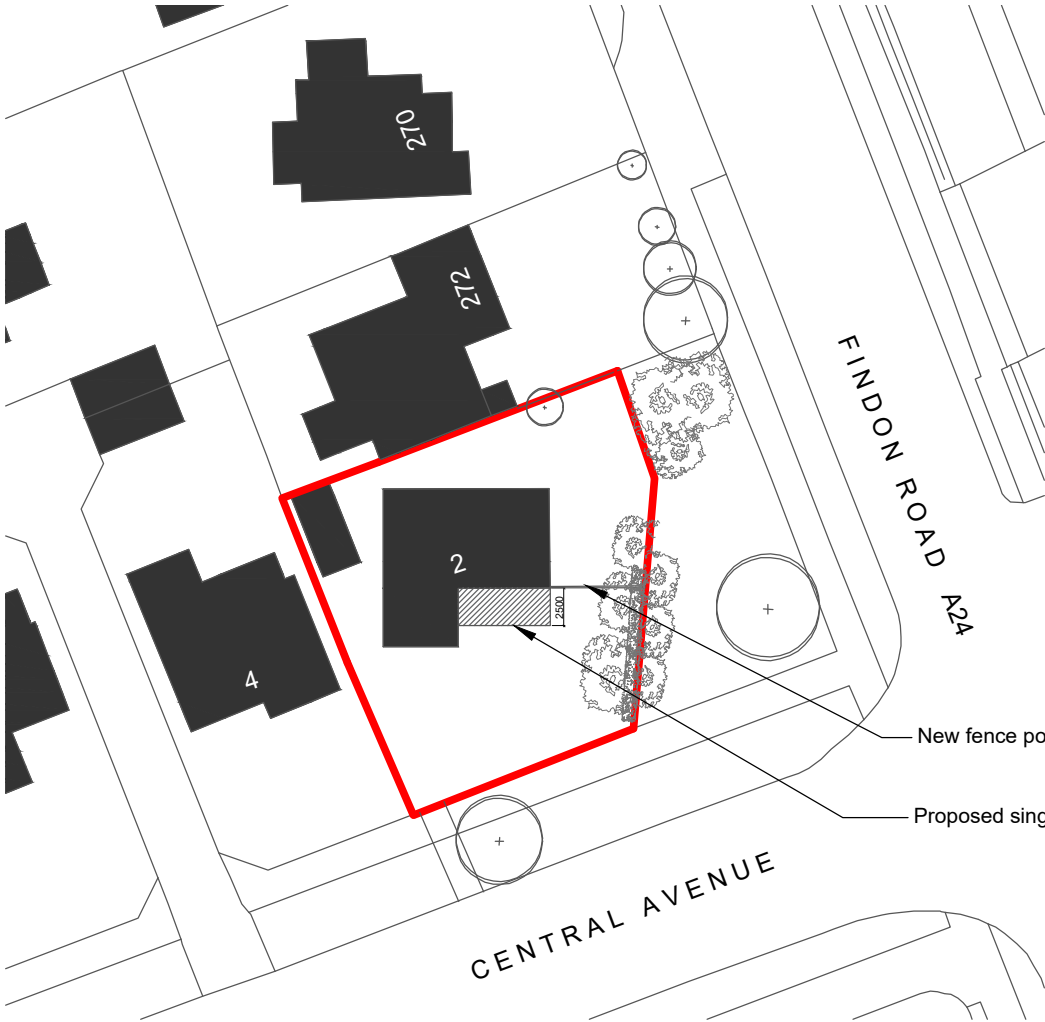

Proposed Block Plan
Scale 1:500 @ A3

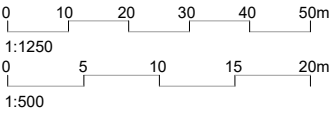


Thoughtfully Designed Objects, Spaces & Places
HOLLAND_WORKS

Hollandworks.co.uk

General Notes: 1. Do not scale drawings. Dimensions govern. 2. All dimensions are in millimeters unless noted otherwise.
3. All dimensions shall be verified on site before proceeding with the work. 4. Designer HW. shall be notified in writing of any discrepancies.

Material Legend

Key

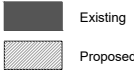

REV	DATE	DESCRIPTION
A	05.02.26	Planning validation requirement
B	01.07.26	Planning validation requirement

Project	2 Central Avenue, Worthing	
Drawing Title	Existing Site Location Plan + Proposed Block Plan	
Scale/Format	1.1250, 1:500 / A3	First Issue 20. 04. 2026
Drawing No.	005_25_01 REV B	Status EXISTING