



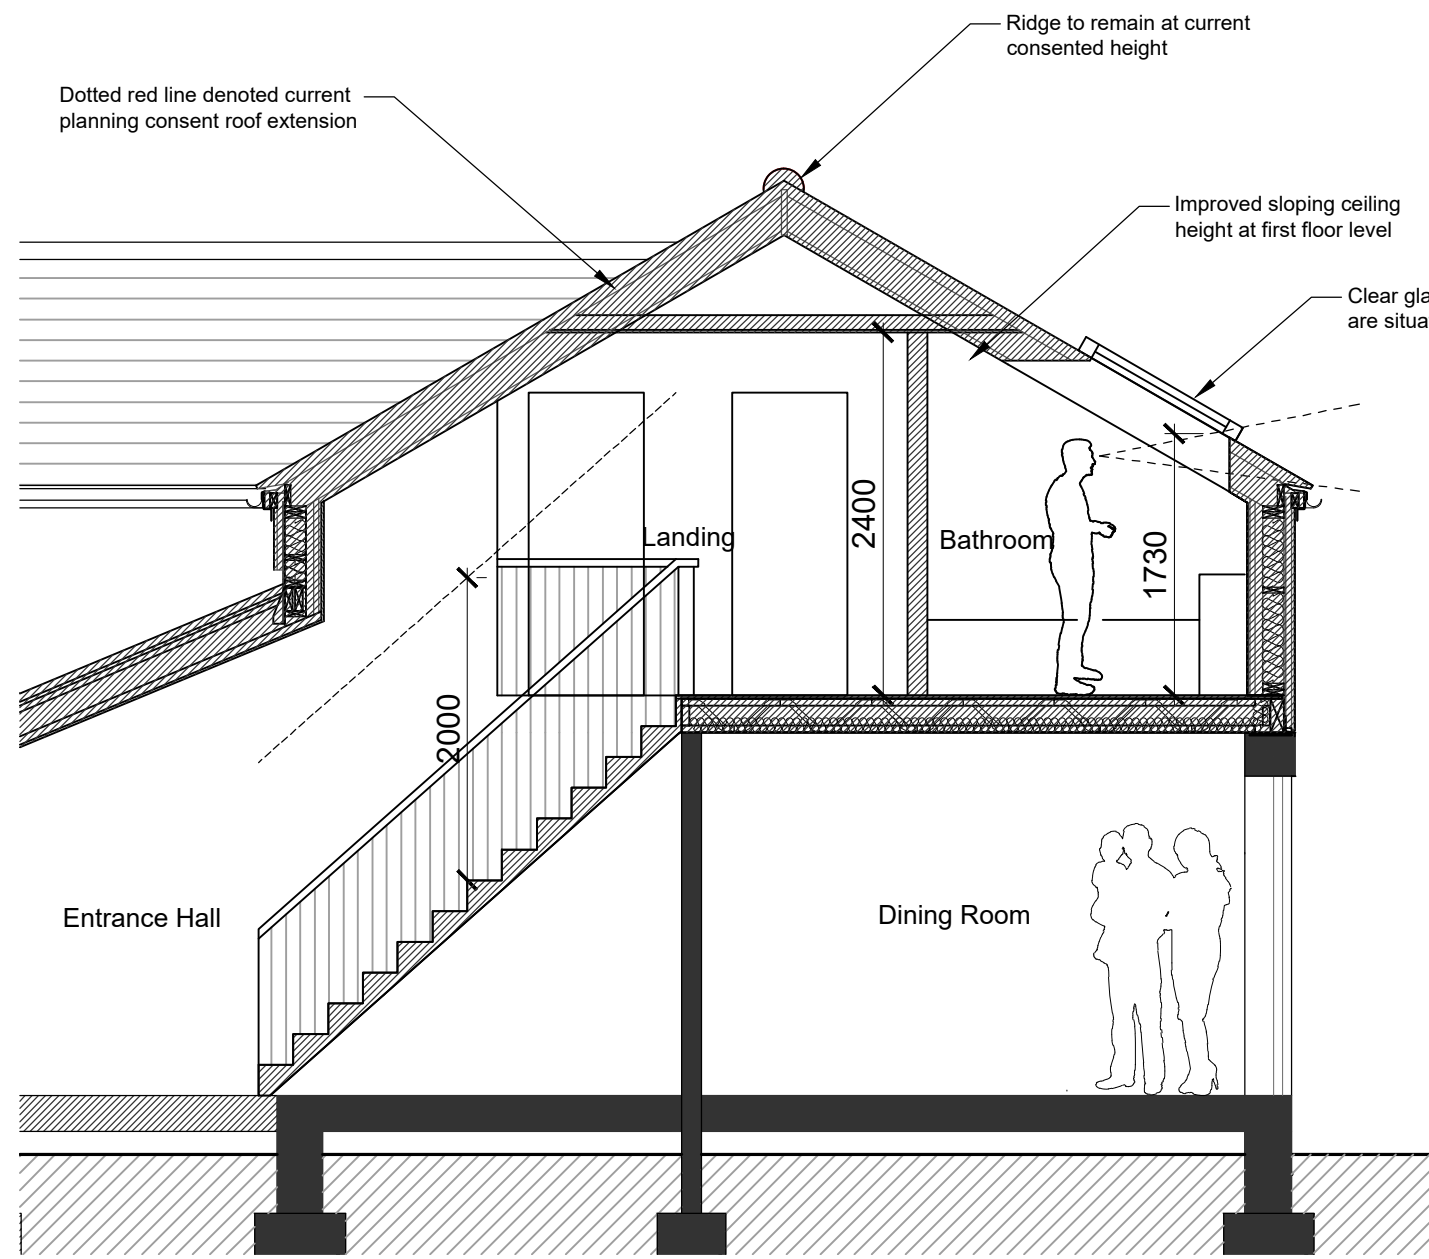

Proposed Section A-A

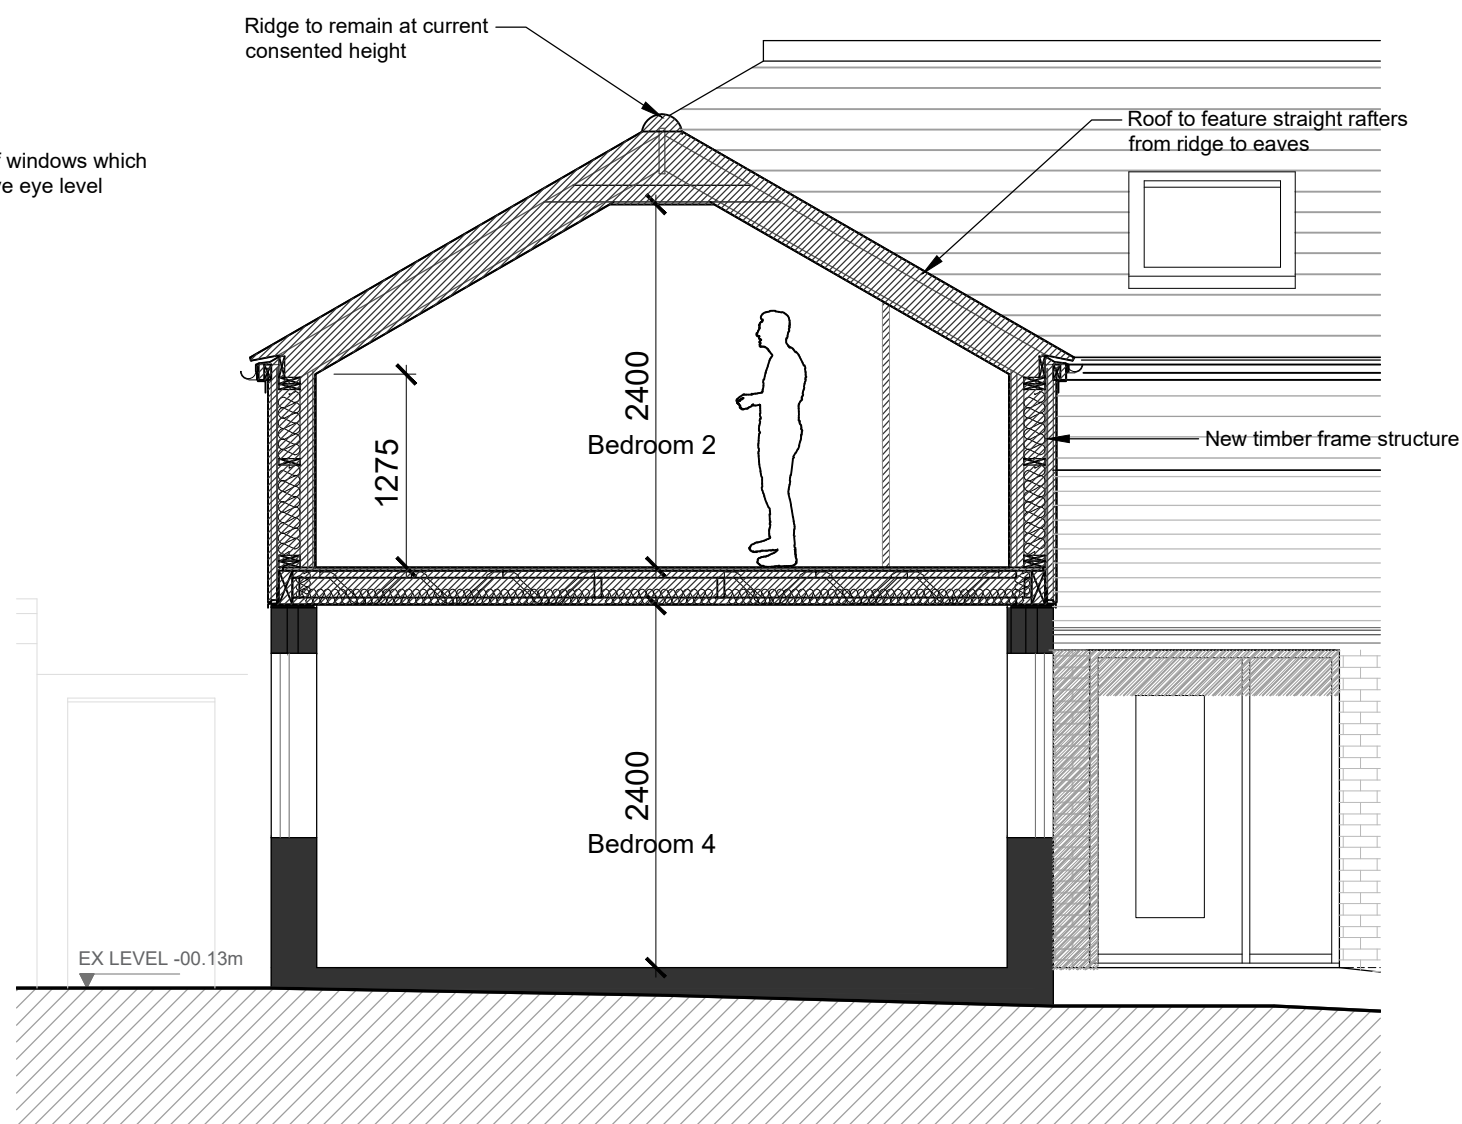

Proposed Section B-B

Legend

Key



REV	DATE	DESCRIPTION

Project	2 Central Avenue, Worthing	
Drawing Title	Proposed GA Sections Sketch	
Scale/Format	1.50 / A3	First Issue 20. 04. 2026
Drawing No.	25.05_028 REV -	Status PLANNING