
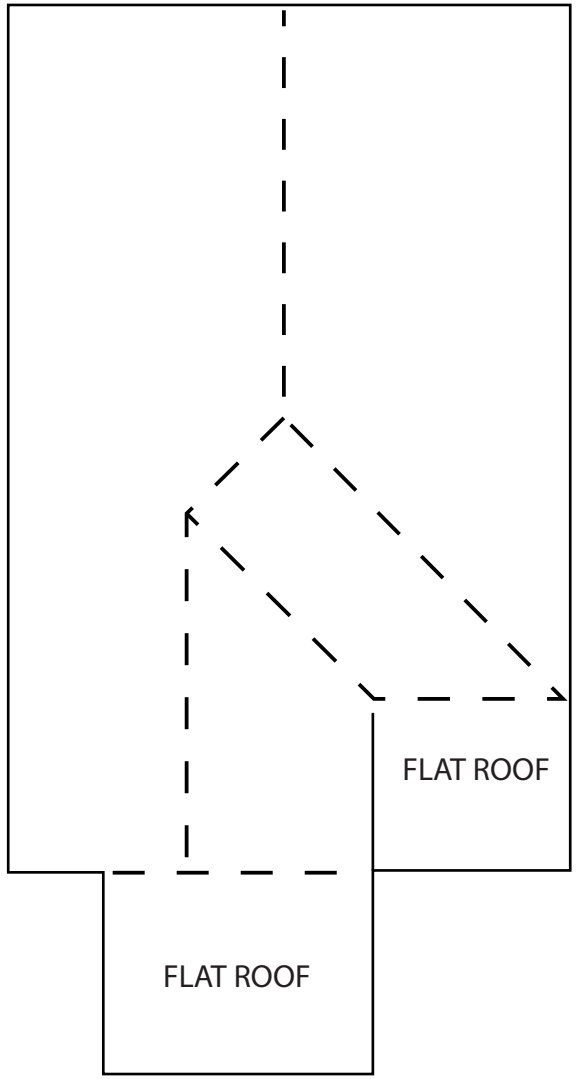


EXISTING ROOF PLAN. SCALE 1:100

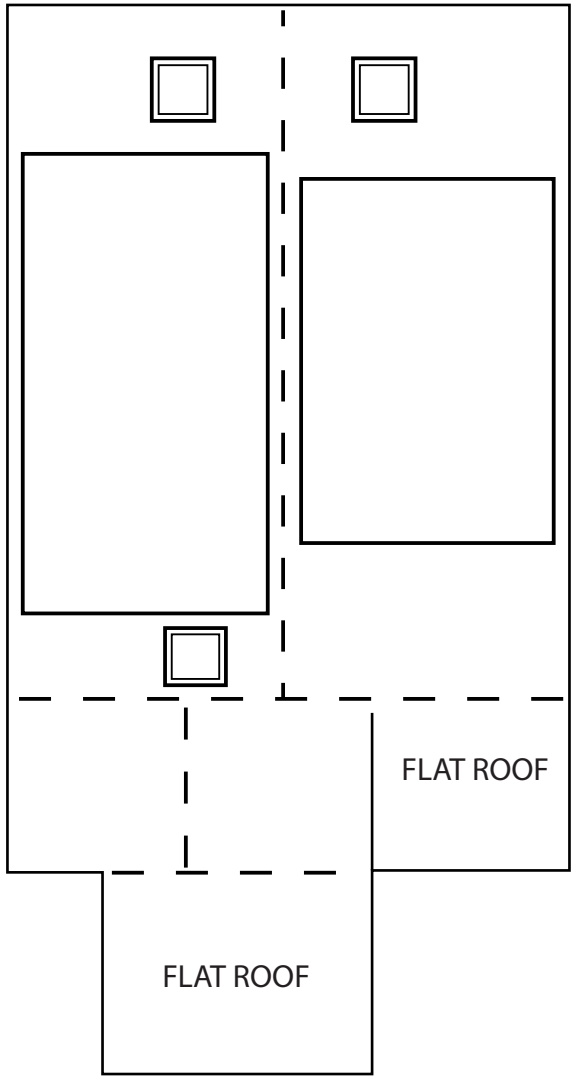

PROPOSED ROOF PLAN. SCALE 1:100

1m 2m 3m 4m 5m 6m 7m 8m 9m 10m

1:100 Scale Bar

© copyright

ED63 ELEMENTAL DESIGN

elementaldesign63@gmail.com
07799 402 870
07754 093 904

26 HAMMY WAY
LOFT CONVERSION

Drawing Title:
ROOF PLANS.

ROOF PLAN	SCALE	1:100	A4	Drawing No.-**26HW. RP**	Rev:	**Drawn by - A.Ramus**	**Date: 24-06-2020**