
LOCATION PLAN. SCALE 1:1250

N

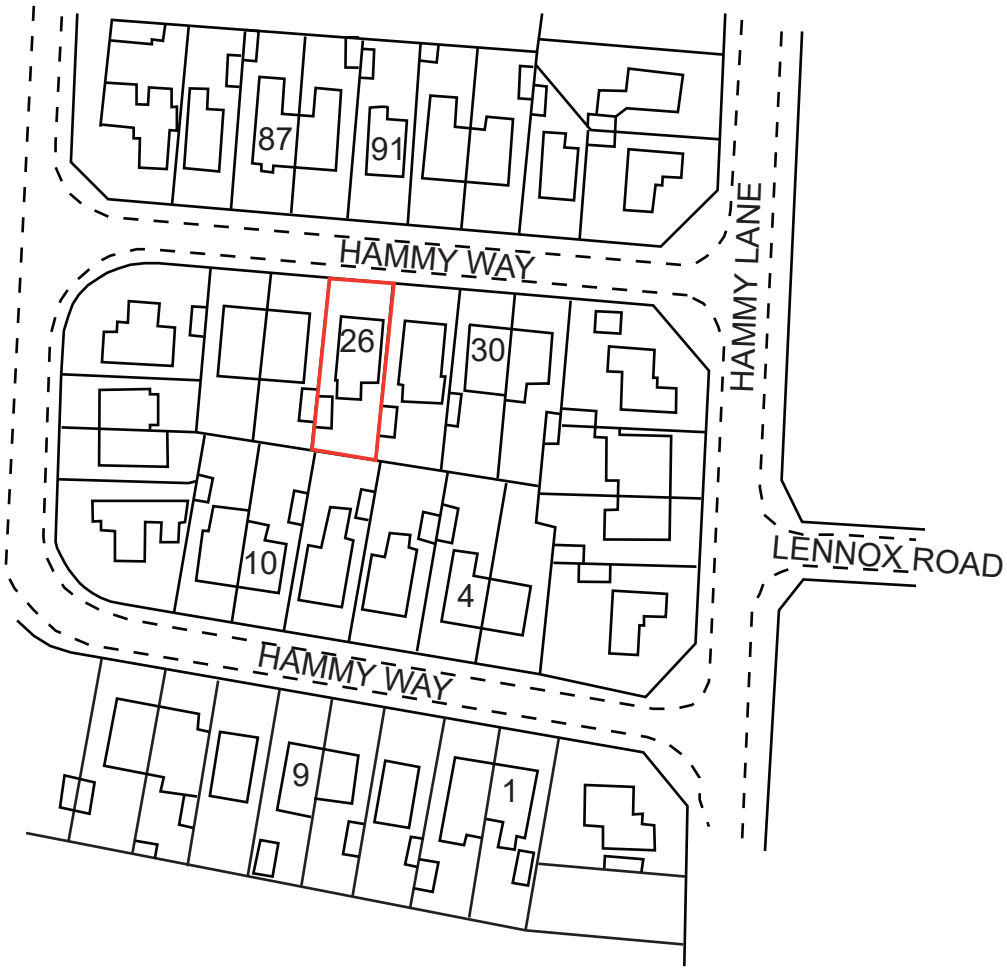

© copyright

ED63
ELEMENTAL DESIGN

elementaldesign63@gmail.com
07799 402 870
07754 093 904

26 HAMMY WAY, SHOREHAM				Drawing Title: SINGLE STOREY REAR EXTENSION	1:1250 Scale Bar: 10m 20m 30m 40m
LOCATION PLAN	SCALE	1:1250	A4	Drawing No.-26HW.LP	Rev:
Drawn by - A.Ramus				Date: 20-06-2020	