Notes:

All Dimensions must be checked on site and not scaled from this drawing

THIS NOTE DOES NOT APPLY FOR PLANNING PURPOSES.

Contractor and client are reminded of their obligation under the Party Wall Act. If in doubt ask.

Contractor is to confirm all below ground drain run direction and invert levels.

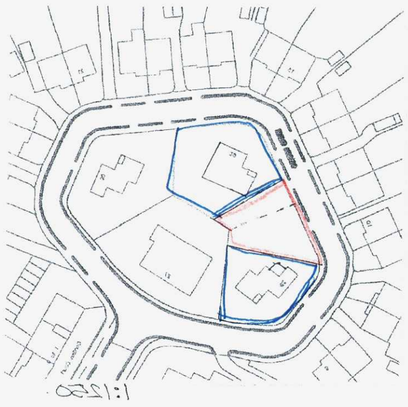

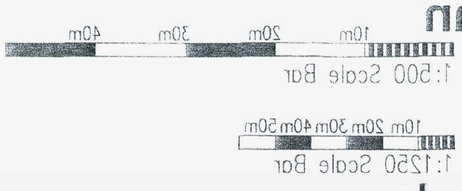

Block Plan 1:500



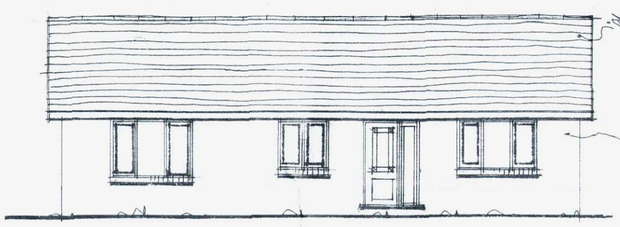

FRONT ELEVATION: - WEST

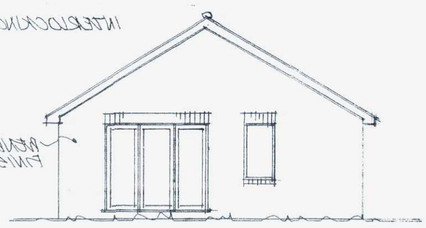

SIDE ELEVATION: - SOUTH

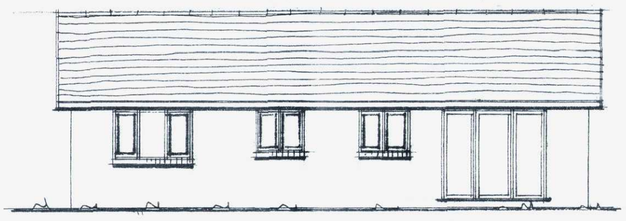

REAR ELEVATION: - EAST



SIDE ELEVATION: - NORTH

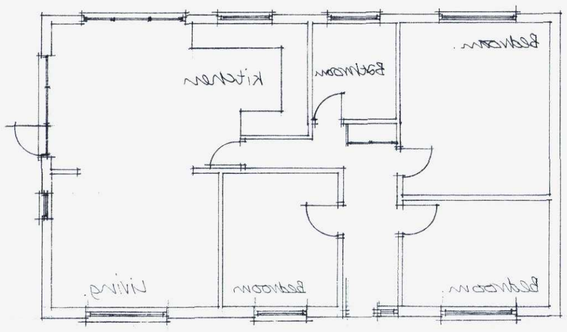

GROUND FLOOR PLAN:

A	DEC 2015	PLANNING REVISIONS.
	Date	Revisions

copyright

TIM CORDING
Architectural and Planning Services

54 Westfield Crescent,
Brighton BN1 8JB
Tel: 07766647320

Client
MR & MRS. MOSS. &
MR & MRS. RIGG.

Job Title
PROPOSED DETACHED BUNGALOW.

Drawing Title
28-29 GARDEN CLOSE.
SHOREHAM - BY-SEA.
WEST SUSSEX.

Scale 1:100

Date SEPT. 2015. | Drawn by

MEADE
ADUR & WORTHING
PLANNING SERVICES
PLAN | AWDM/1631/15
DATE | RECD
VALID | - 6 JAN 2016

Drg.No. | Rev

Paper Size A1