


ELEVATION NOT TO SCALE - Glazing bar layout purposes only.

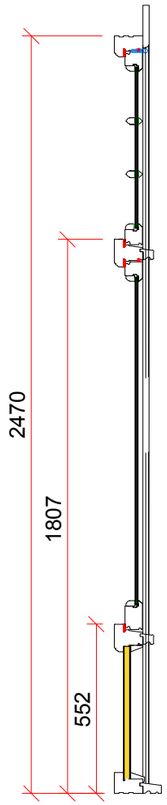

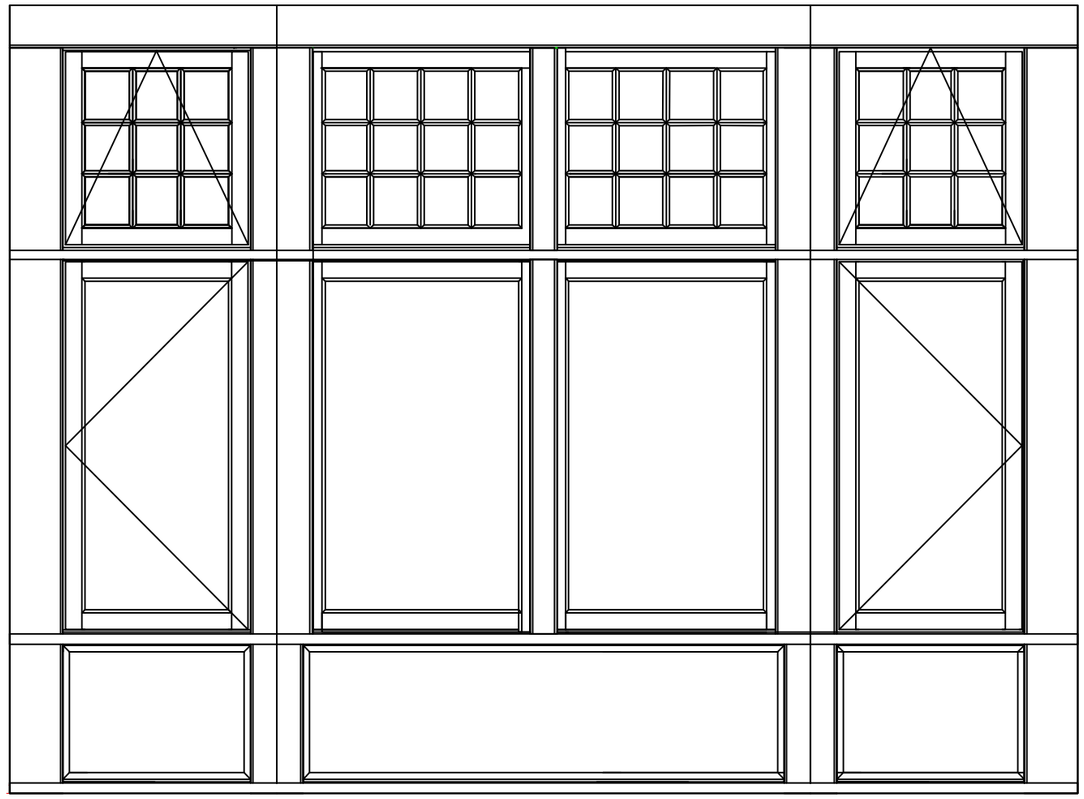

SCALE 1:5

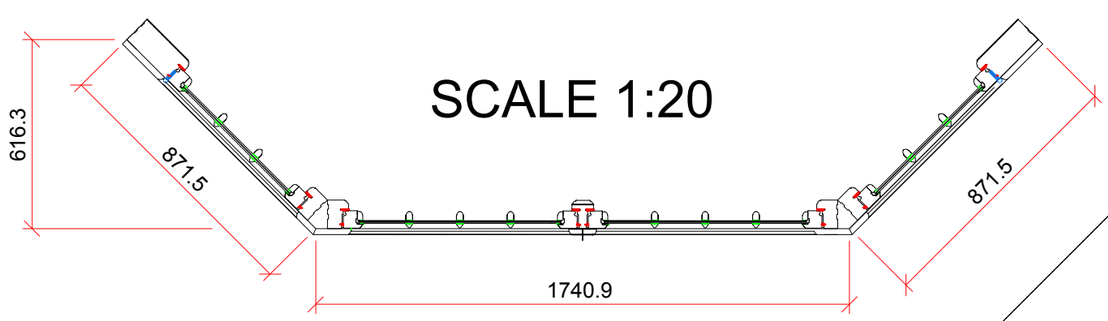

SCALE 1:20

SCALE 1:5

Ashjoinery.

Rev.	Description.	Author. Date.
-		- -
-		- -
-	Landvac 8.3 mm vacuum glass	JT - 01.02.26
-	For Approval	SS 06.06.25

Client name:
KTLX LTD
13 Westourne Avenue
Worthing
BN14 8DE

Project name:
39 Brighton Road
Worthing
BN11 3EF

Drawing title:
1st Floor Bay Window

Location: South Elevation
Scale: 1:5 & 1:20 @ A3

Drawing number: JT

Drawn by: JT
Date: 01/02/2026
Revision: P2

Drawing status:
PRELIMINARY TENDER CONSTRUCTION