ADUR & WORTHING PLANNING SERVICES	
PLAN	AWDM/ 0553/17
DATE VALID	- 5 APR 2017

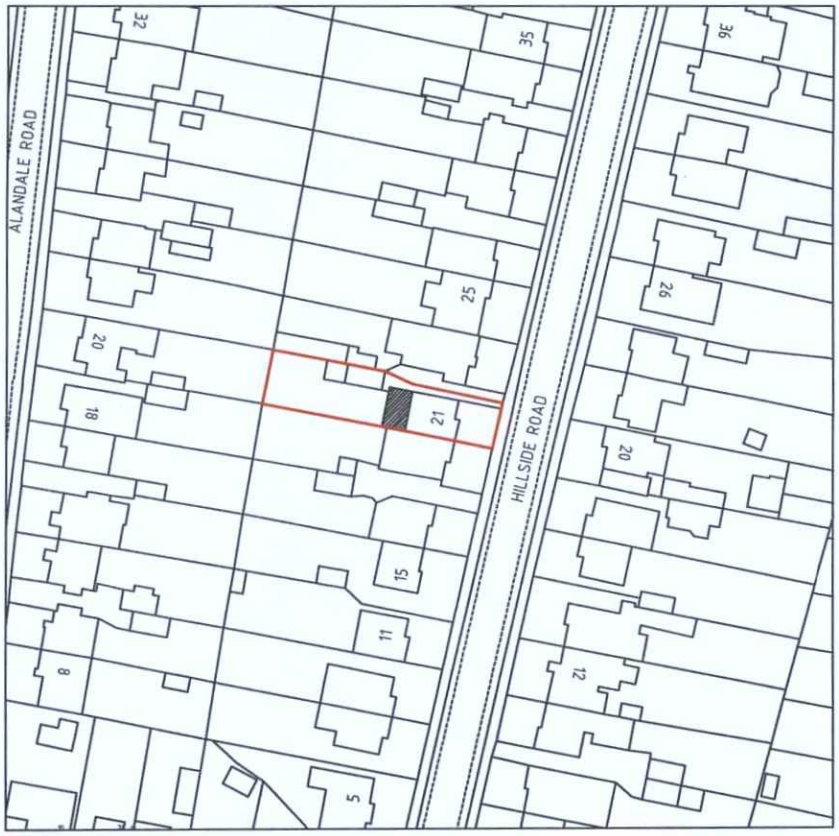

SITE LOCATION PLAN

SCALE BARS (metres)

0 10 20 30 40 50 60 70 80 90 100

1:1250

N
W E
S

ADDRESS: 21 HILLSIDE ROAD
BN15 0JY

PROJECT: REAR EXTENSION

Phil Brigly BSc (Hons) MBEng
Building Engineer

email: philbrigly@gmail.com
mob: 07966 578180

partner LABC

SCALE: 1:1250 DATE: MARCH 2017 DRAWING No: PBP0741/02 DRAWING SIZE: A4 210x297mm