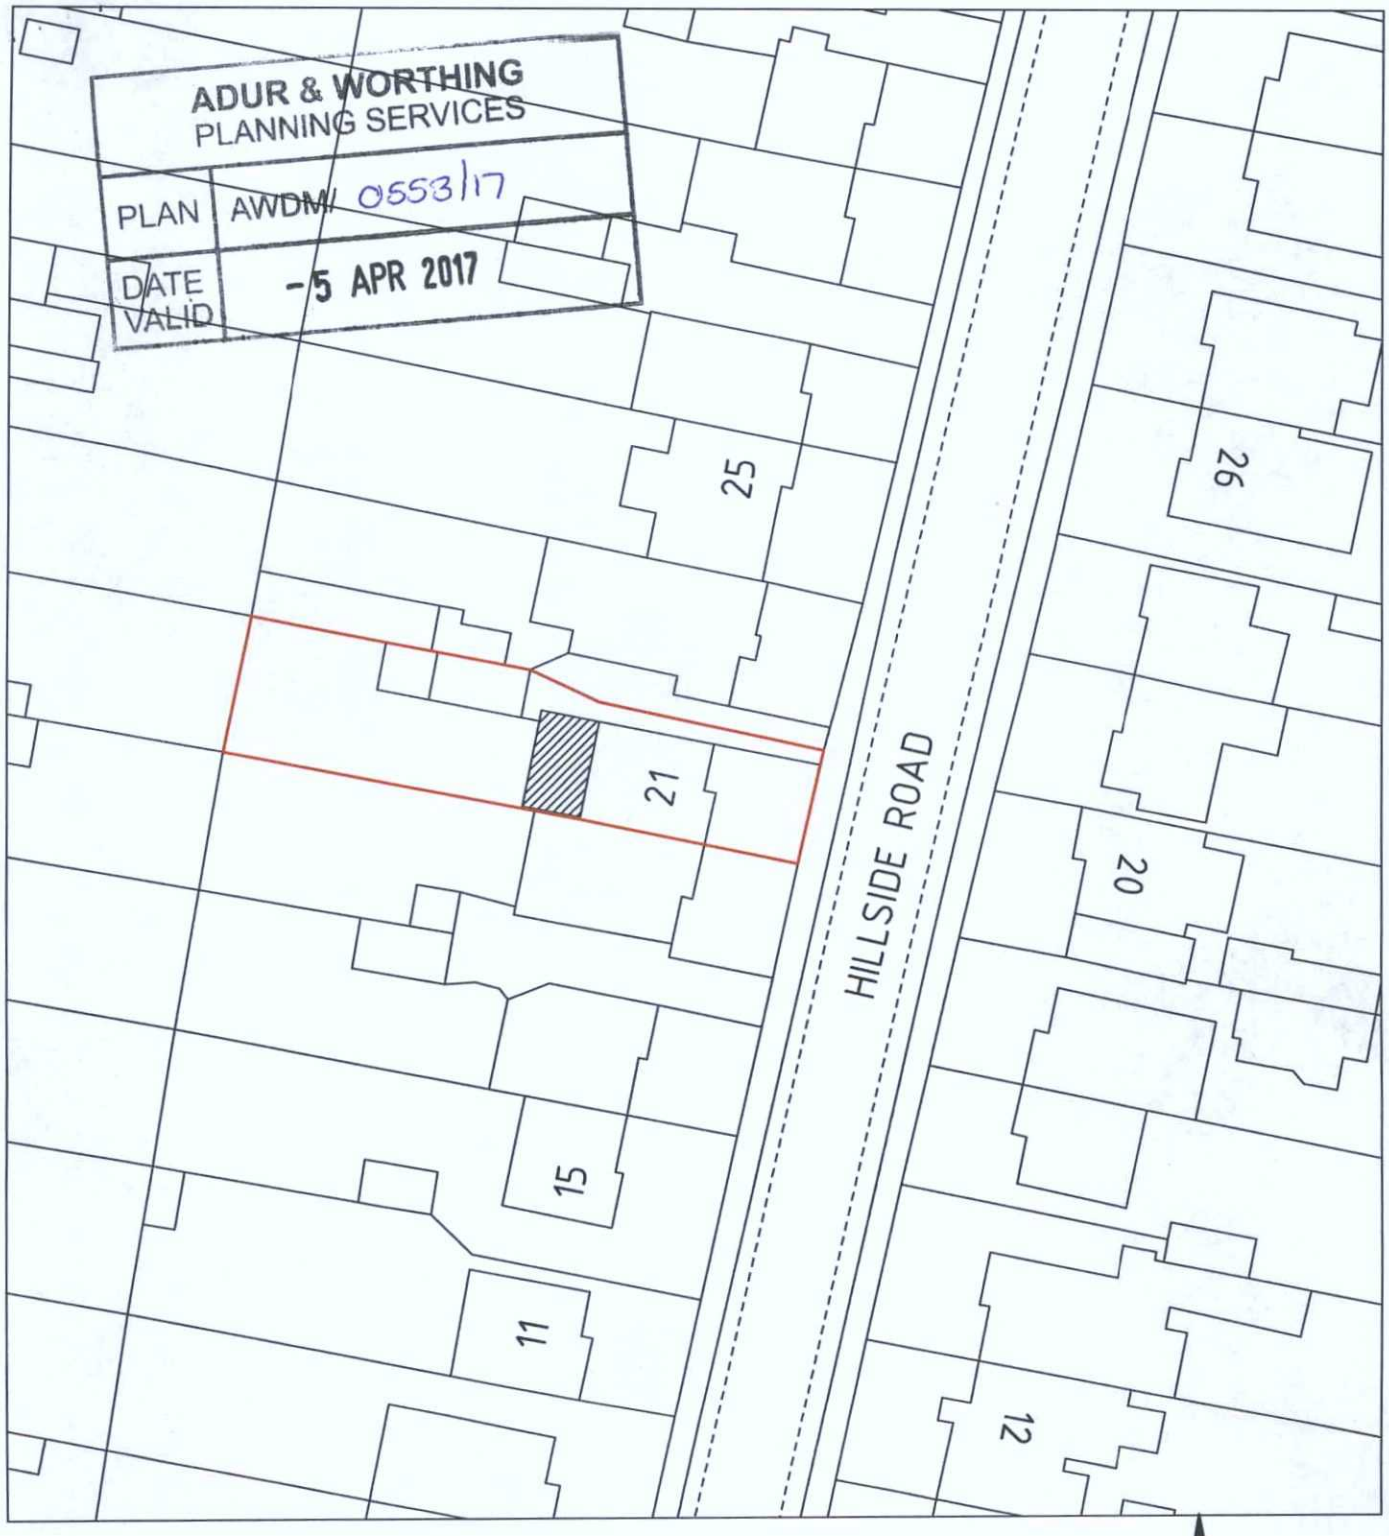


SCALE BARS (metres)

0 10 20 30 40

1:500

## BLOCK PLAN

N

W E

S

ADDRESS:

21 HILLSIDE ROAD
BN15 0JY

PROJECT:

REAR EXTENSION

Phil Brigly BSc (Hons) MBEng
Building Engineer

email: philbrigly@gmail.com
mob: 07966 578180

partner LABC

SCALE: 1:500 DATE: MARCH 2017 DRAWING No: PBP0741/03 DRAWING SIZE: A4 210x297mm