ADUR & WORTHING
PLANNING SERVICES
PLAN AWDM/ 1447/13
DATE VALID



Existing Ground Floor Plan
Scale 1:100



Existing First Floor Plan
Scale 1:100



Ordnance Survey (c) Crown Copyright 2013. All rights reserved. Licence number 100020449

Location Plan
Scale 1:1250

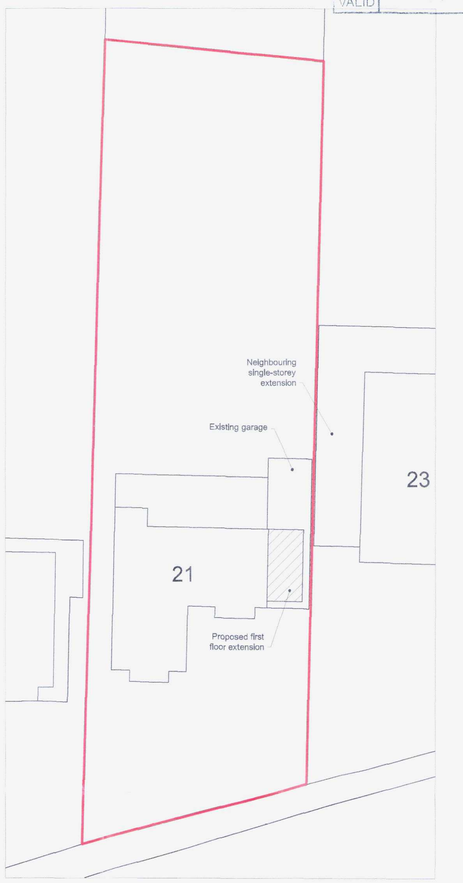

Block Plan
Scale 1:200



Existing Front (south) Elevation
Scale 1:100



Existing Side (east) Elevation
Scale 1:100



Existing Rear (north) Elevation
Scale 1:100



Proposed Ground Floor Plan
Scale 1:100

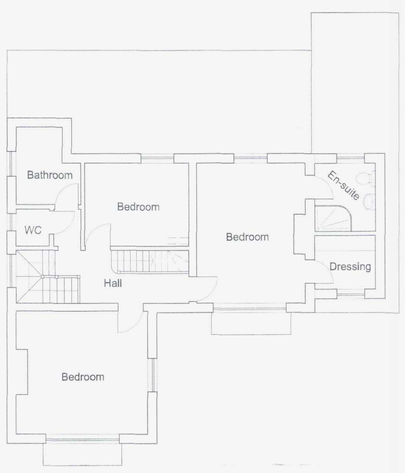

Proposed First Floor Plan
Scale 1:100



Proposed Front (south) Elevation
Scale 1:100



Proposed Side (east) Elevation
Scale 1:100



Proposed Rear (north) Elevation
Scale 1:100

Rev: Description: Date:

HORIZON DESIGN
Horizon Design Ltd
34 Railway Approach
Worthing
West Sussex, BN11 1UR
T: 01903 205868
E: info@horizon-design.co.uk
W: www.horizon-design.co.uk

Client:
Dr & Mrs Gough

Project:
First Floor Extension to:
21 Roman Crescent
Southwick
West Sussex
BN42 4TY

Drawing title:
Existing & Proposed
Elevations & Floor Plans.

Scale:
1:100 @ A1

Date: 25/10/13
Drawn: KWF

Drawing number: 2635-01
Revision: -