
NOTE:
The contractor is to check all site dimensions and levels before work starts. ~~Do not scale from the drawing.~~ Report any discrepancies.

This drawing must be read with and checked against all structural and other specialist drawings, specifications and bills of quantities.
Report any discrepancies.

The contractor is to comply with all current British Standards and Building Regulations whether or not specifically stated on these drawings.

ADUR & WORTHING PLANNING SERVICES
PLAN AWDM/0254/15
DATE VALID 23 FEB 2015

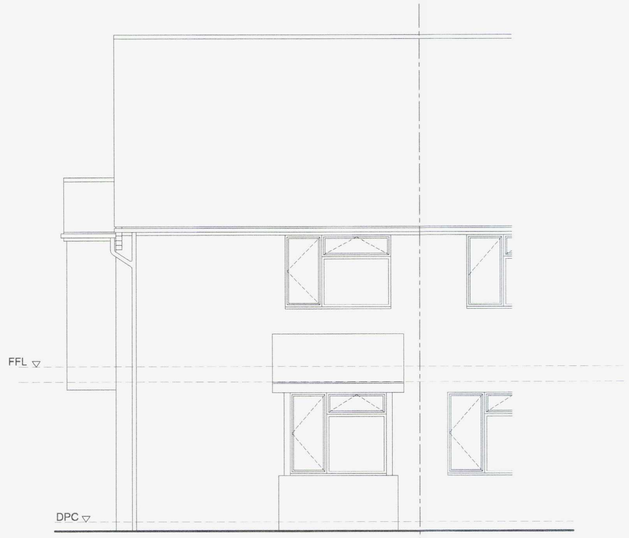


Front Elevation 1:50




Side Elevation 1:50




Rear Elevation 1:50

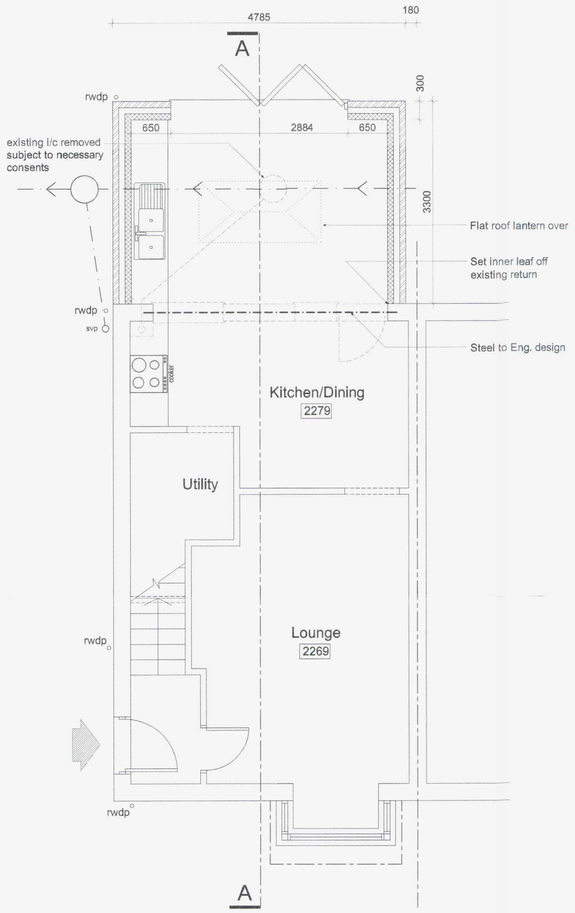

Ground Floor Plan 1:50

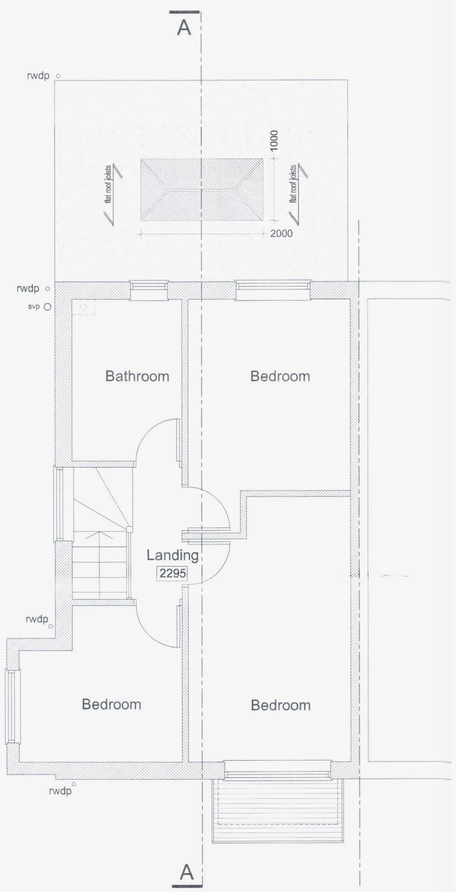

First Floor Plan 1:50

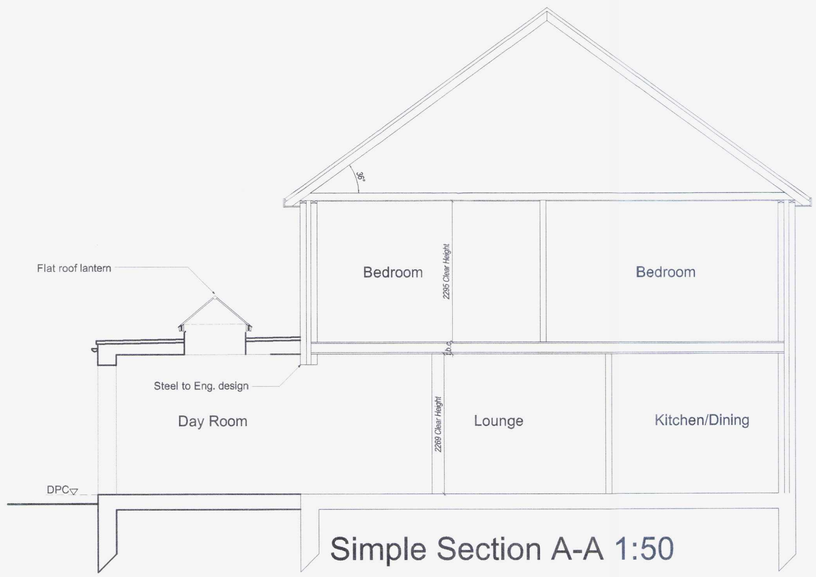

Simple Section A-A 1:50

ITEMS SHOWN DASHED TO BE REMOVED

2620 Floor to ceiling spot heights

1m 2m 3m 4m 5m
1:50 Scale Bar

PRIOR NOTIFICATION

Rev.	Date	Description	By
-	-	-	-

Client
Mrs J Thwaites

Project
Alterations to:
26 Church Green
Shoreham-By-Sea

Drawing Title
Floor Plans and Elevations as Proposed

Copyright of
Sussex Architectural Services
Wicket View
Cuckfield Lane
Warninglid
West Sussex
Tel:(01444) 461355
Email: info@sussexarchitecturalservices.co.uk

Scale 1:50 @ A1
Date February 2015
Drawn -
Drawing Number 15-103-02