

Existing Front Elevation

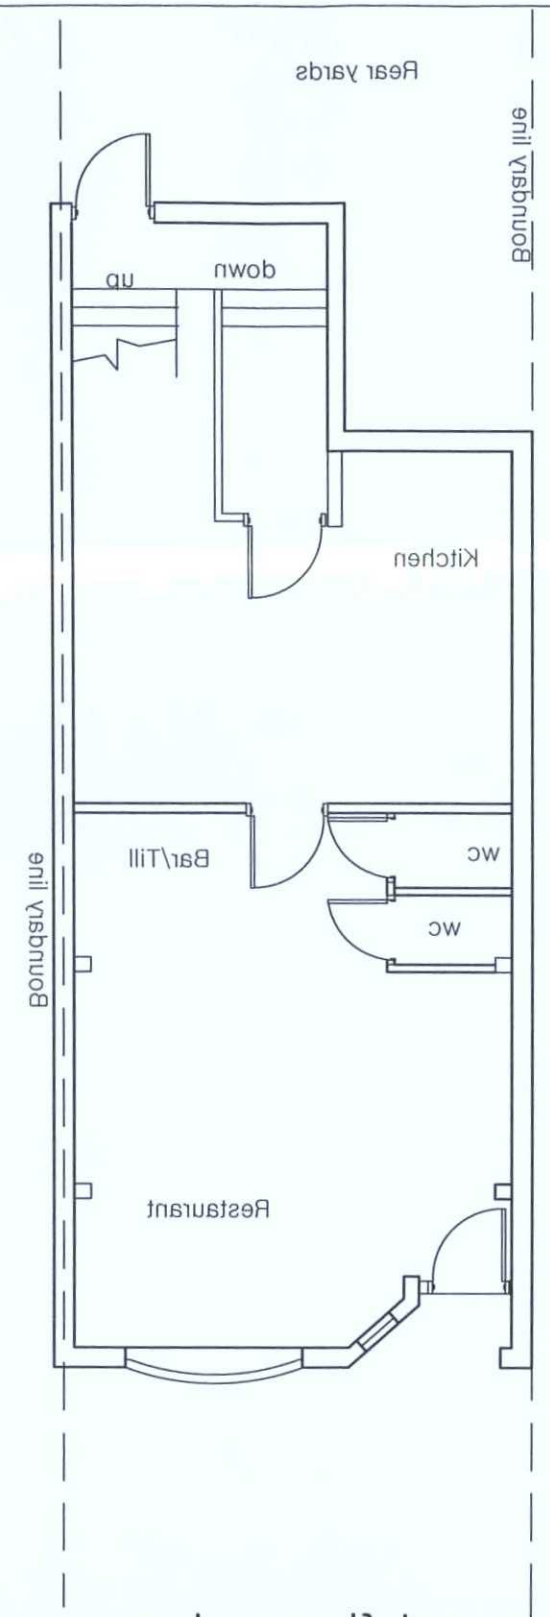

Existing ground floor plan

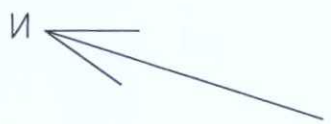

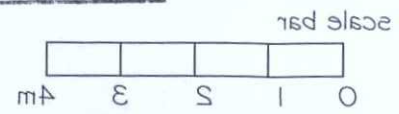

ADUR & WORTHING
PLANNING SERVICES

PLAN	AWDM/1366/15
DATE VALID	12 OCT 2015

TITLE: 132 South Street BN15 8AU	CLIENT: Ms Ding	DATE: August 2015	DRAWING TITLE: Existing plan and elevation	DRAWING NO: P101		
		SCALE: 1:100@A3		Planning Application		

HoC Studio
Architects+Interior Designers

HoC Studio Ltd.
56 Maxwell Gardens
Orpington, BR6 9QU
Tel: 02081 337255
E-mail: info@hocarchitects.co.uk