


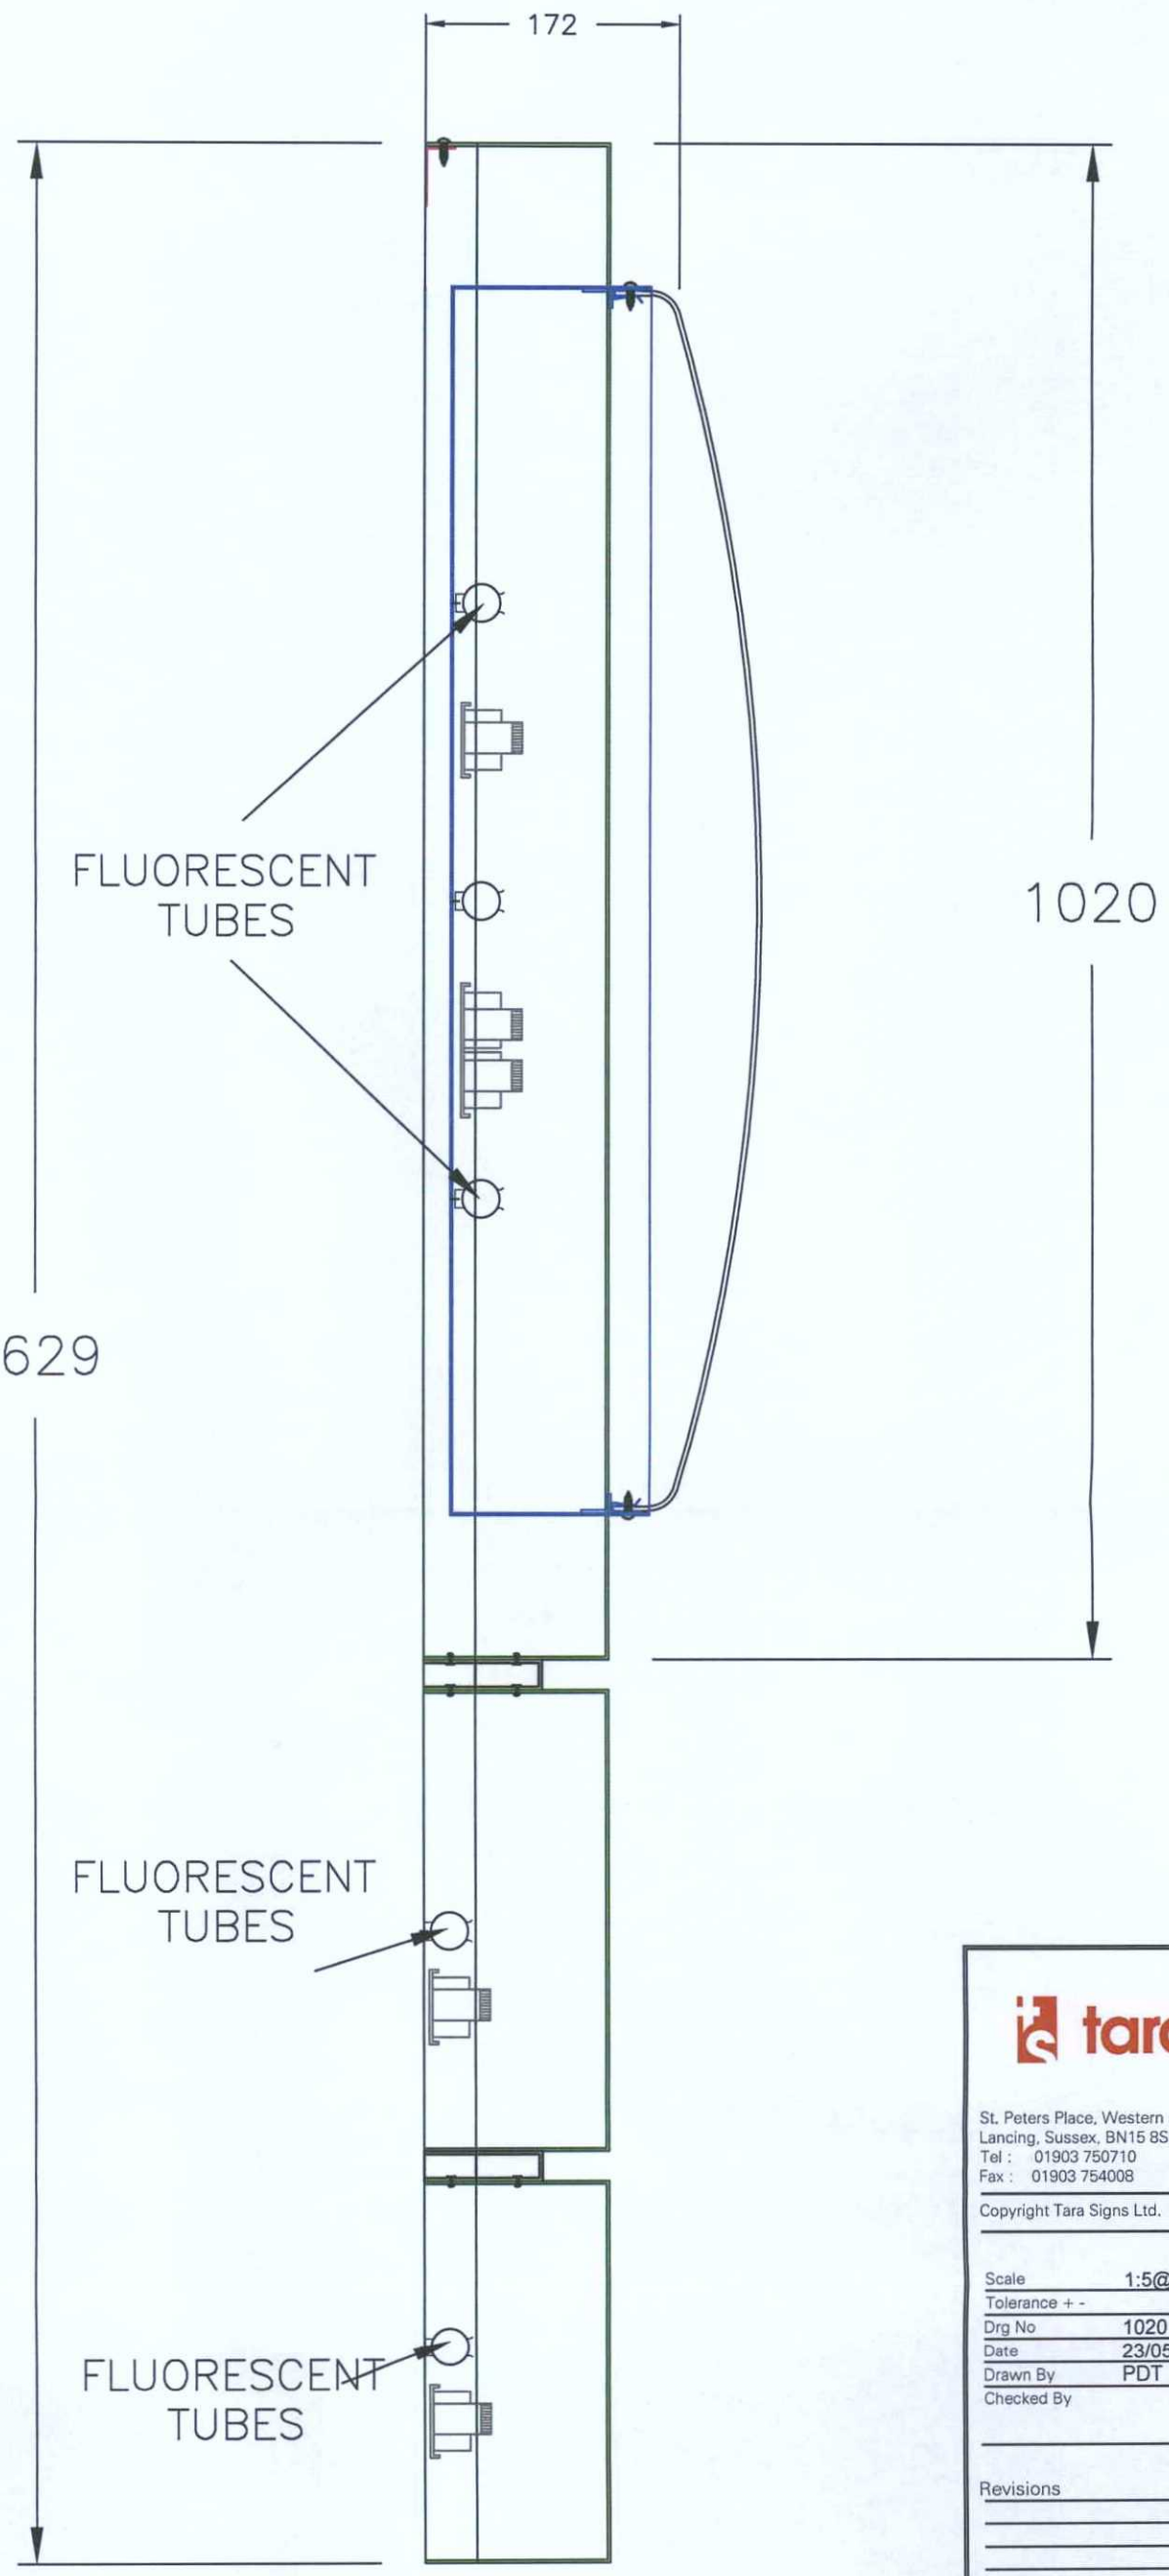

1M

ADUR & WORTHING
PLANNING SERVICES
PLAN AWDM/ 1299/14
DATE VALID 18 SEP 2014

QSF001 ISSUE 1

tarasigns

St. Peters Place, Western Road,
Lancing, Sussex, BN15 8SB
Tel : 01903 750710
Fax : 01903 754008

Copyright Tara Signs Ltd.

Scale	1:5@A3
Tolerance + -	
Drg No	1020 SECTION
Date	23/05/2012
Drawn By	PDT
Checked By	

Revisions Date

	FIAT	DEALER
Date		
Signature		
Signed By		

Project.

1020 WIDE PROFEESIONAL
WALL MOUNTED SIGN
LIGHTING DETAIL

A3