DO NOT SCALE FROM THIS DRAWING

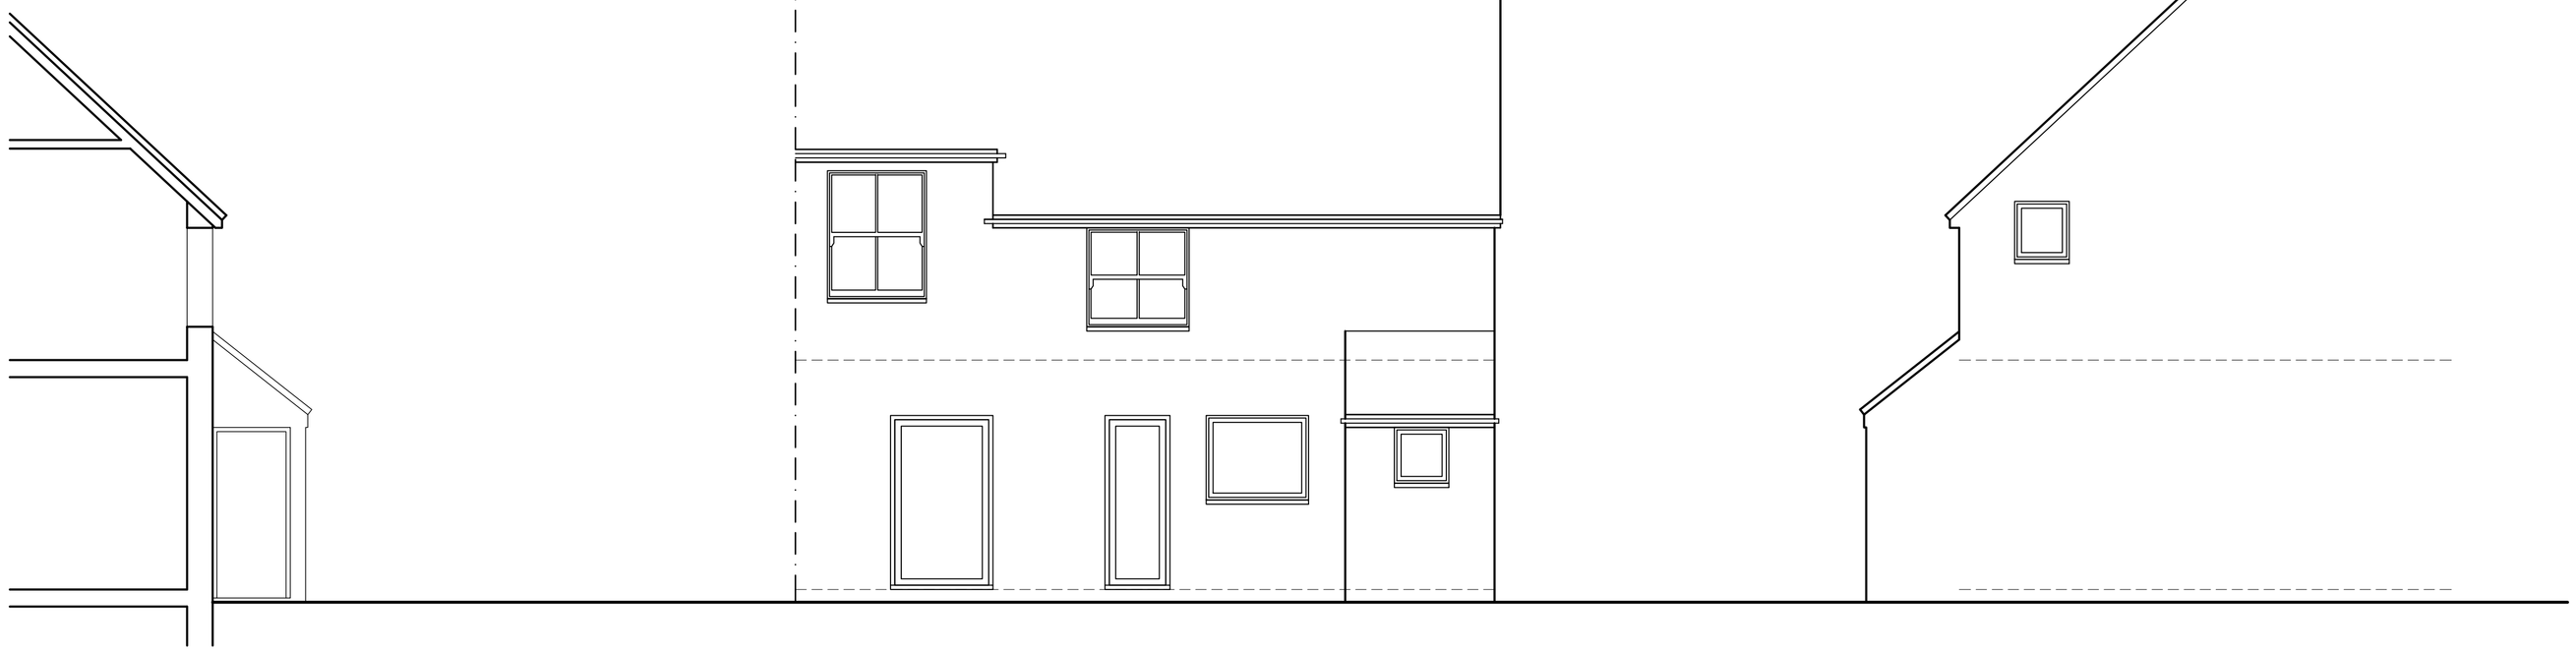

West Elevation

South Elevation

East Elevation

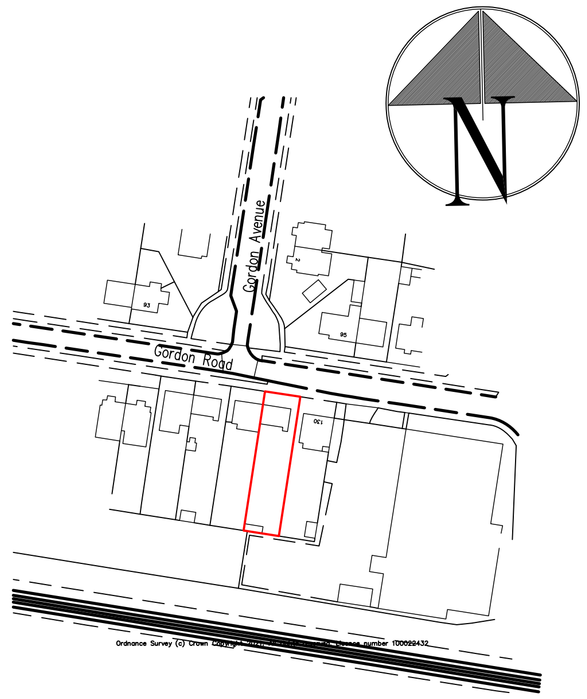

Location Plan 1:250

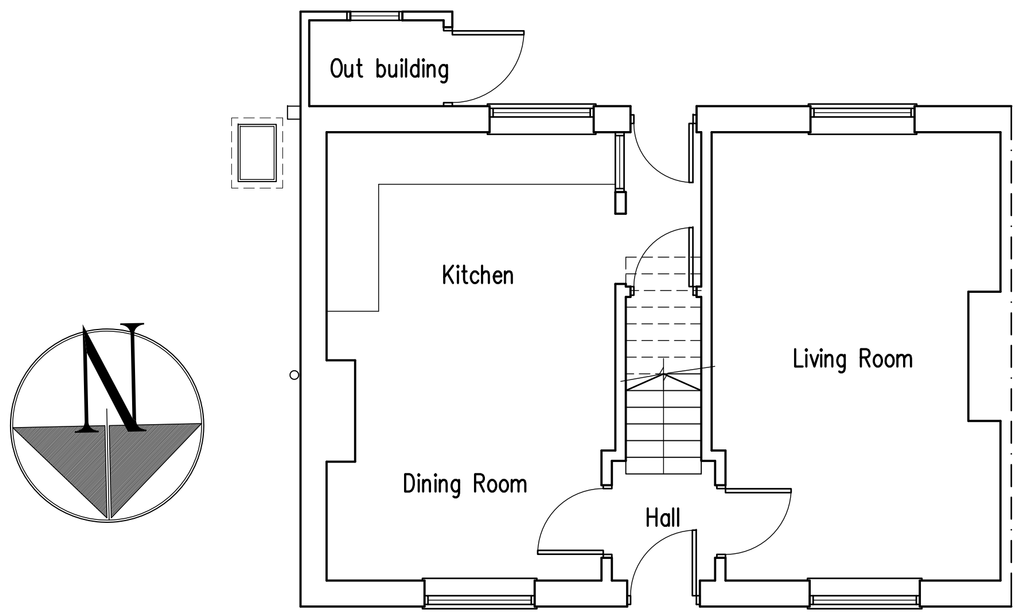

Ground Floor Plan

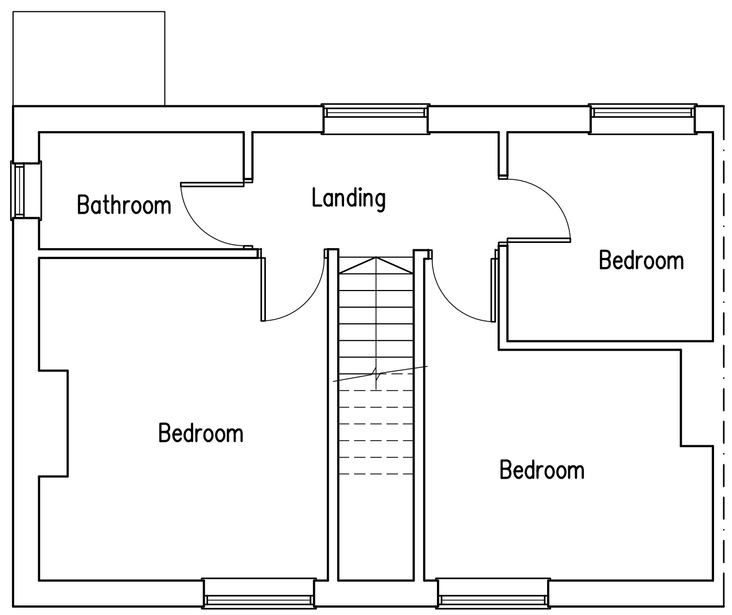

First Floor Plan

1m 2m 3m 4m 5m 6m 7m 8m 9m 10m
1:50 Scale Bar

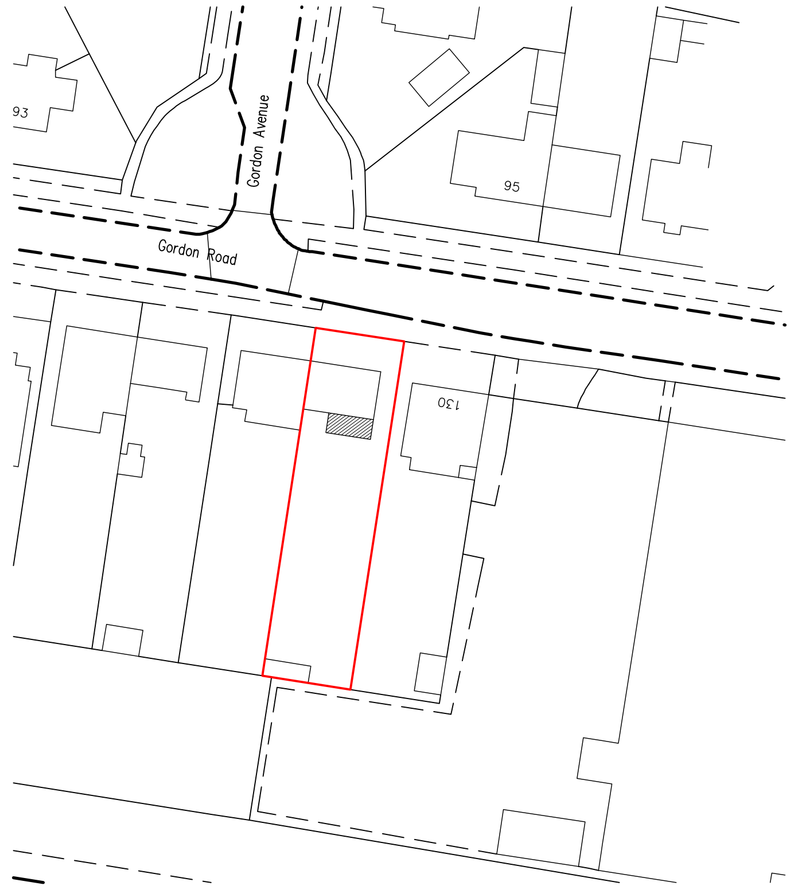

10m 20m 30m 40m
1:500 Scale Bar

10m 20m 30m 40m 50m
1:1250 Scale Bar

Block Plan 1:500

Proposed Single Storey Rear Extension at: 128 Gordon Road, Shoreham-By-Sea

rja Planning & Building Consultants Ltd.
1st Floor
10 High Street
Shoreham-By-Sea
West Sussex BN43 5DA
t: 01273 467297 mob: 07971 375739
e: rex@rjapbc.co.uk web: www.rjapbc.co.uk

Chartered Institute of Architectural Technologists

PROJECT: 128 Gordon Road, Shoreham-By-Sea		
DRAWING TITLE: Existing Floor Plans & Elevations		
CLIENT: Mr & Mrs Vincent	DWG NO: 19771-02	REVISION:
SCALE: 1:50 @ A1	DATE: 09.12.19	DRAWN: rex