
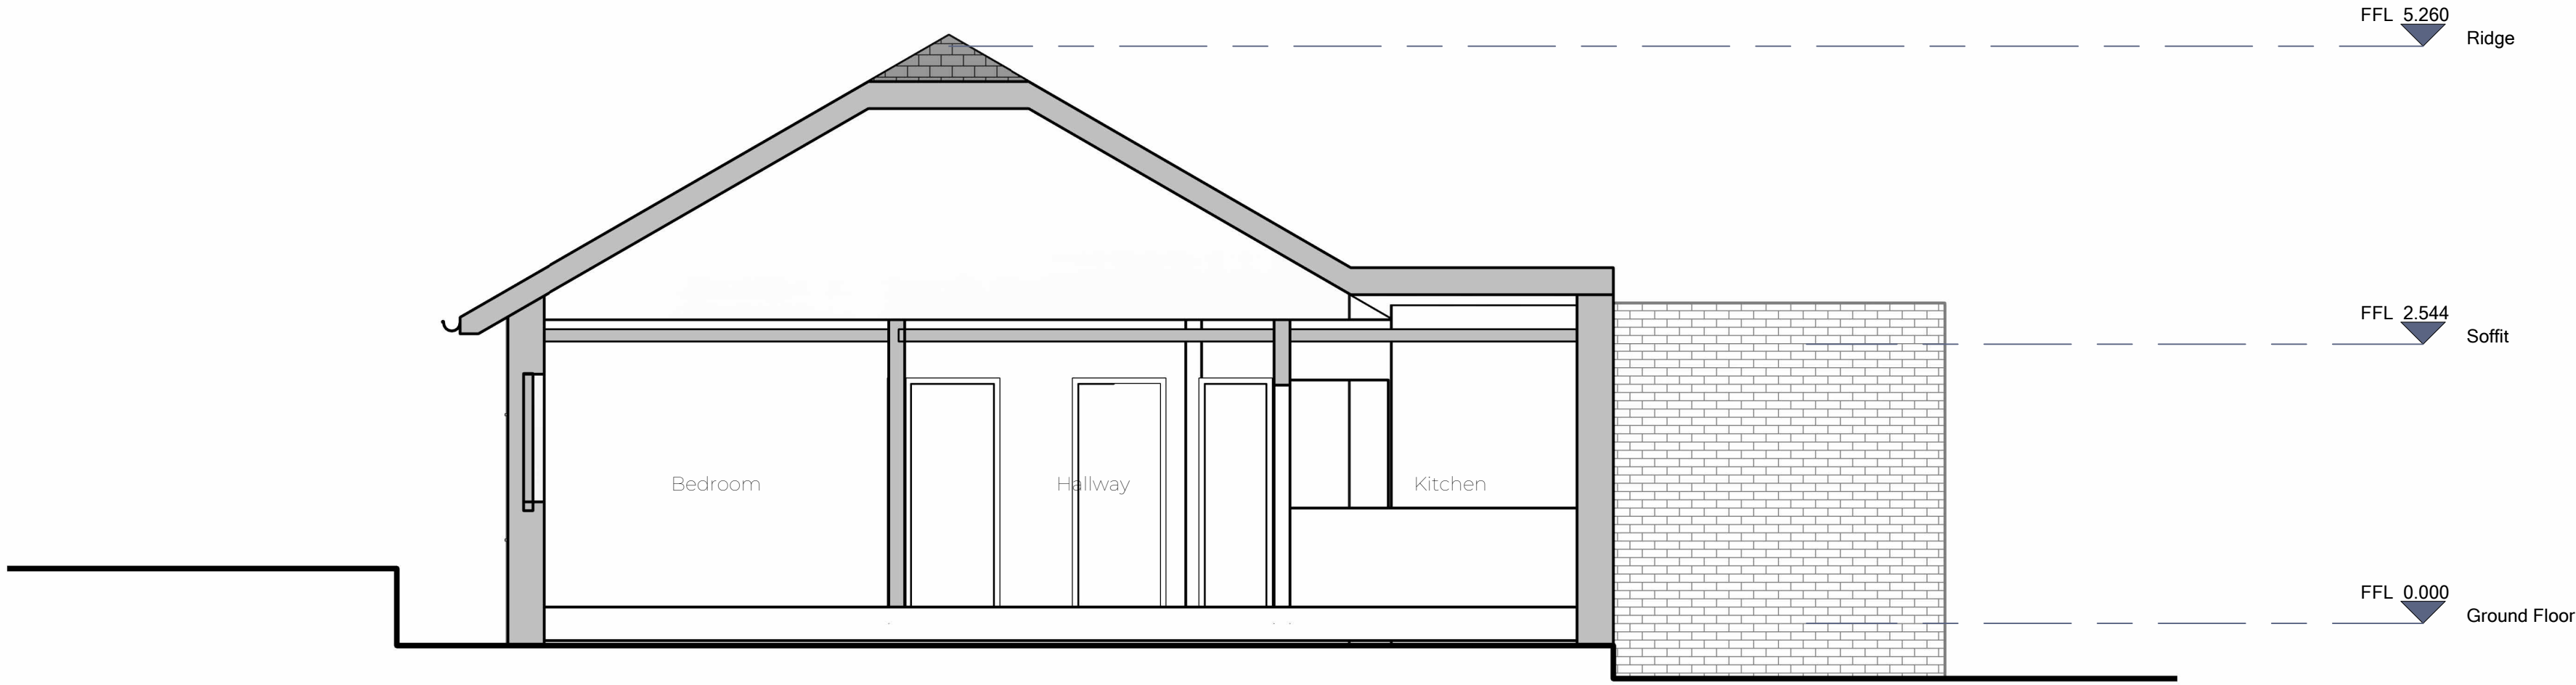


Notes:


1. THE COPYRIGHT OF THIS DRAWING IS VESTED IN ARCHEVOLVE AND IT MAY NOT BE REPRODUCED IN WHOLE OR PART OR USED FOR THE MANUFACTURE OF ANY ARTICLE WITHOUT THE EXPRESS PERMISSION OF THE COPYRIGHT HOLDERS.

2. WORK TO FIGURED DIMENSIONS ONLY.

3. THIS DRAWING IS TO BE READ IN CONJUNCTION WITH ALL RELEVANT ARCHITECT'S, SERVICE ENGINEER'S AND ARCHEVOLVE AND SPECIFICATIONS.

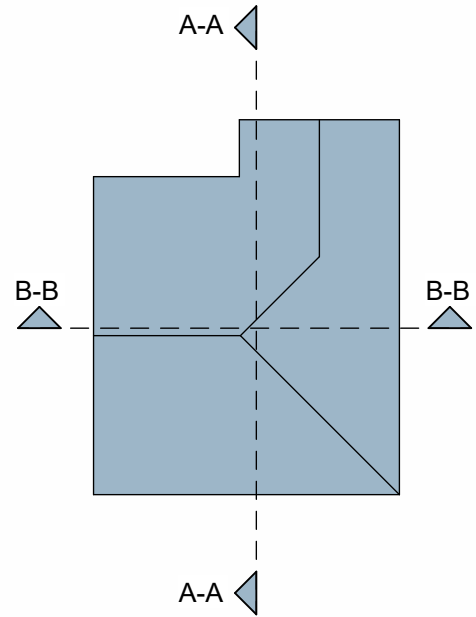

Section A-A
1 : 50

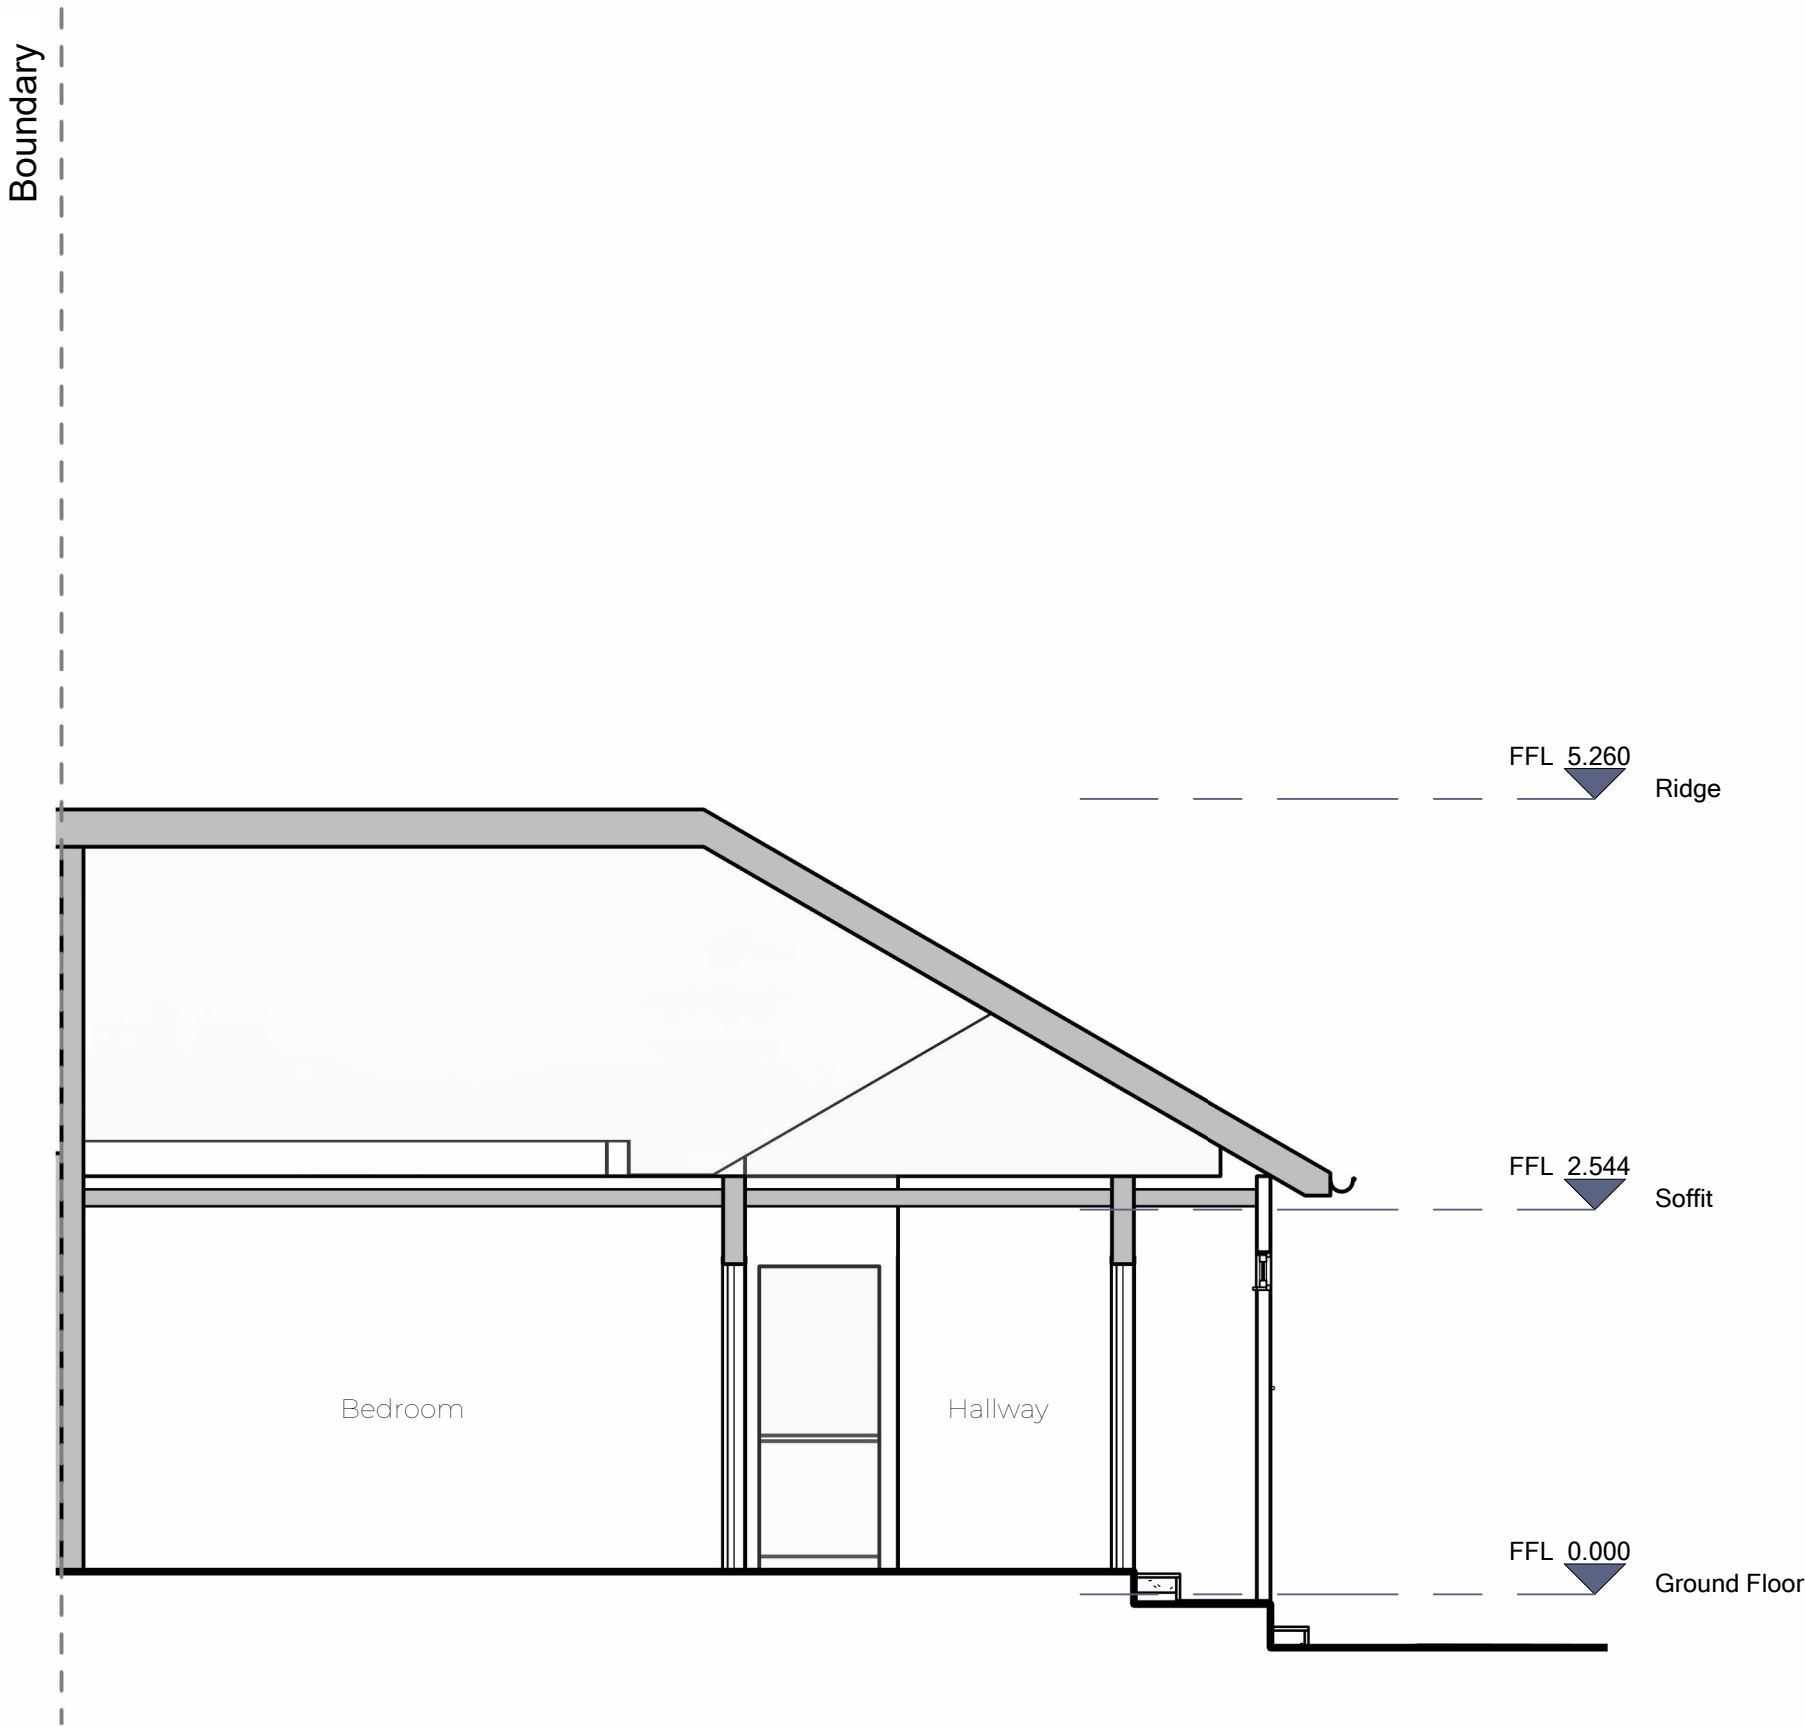

Section B-B
1 : 50

Revision Number	Revision Description	Issued by	Revision Date
-----------------	----------------------	-----------	---------------

DATE: STATUS: SHEET SIZE:

03/08/26 PLANNING ISSUE A1

SCALE: DRAWN: CHECKED:

1 : 50 AP

CLIENT: SITE ADDRESS:

R Farrell
66 Hill Farm Way
Southwick
BN42 4YH

REVISION:

DRAWING NO:
APC/246/26/03

PROJECT NO:
HFMW

DRAWING:

loft Conv & Single
Storey Rear Exts

TITLE:
Sections




ARCHEVOLVE

// design @archevolve.co.uk

// www. archevolve.co.uk

// 01798 879894

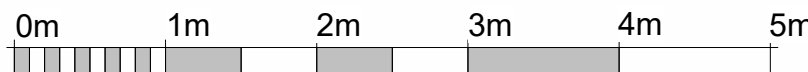

VISUAL SCALE 1:50 @ A1