


PROPOSED DROPPED KERB EXTENSION PLAN

31 KINGSTON LANE, SOUTHWICK, BN42 4SJ

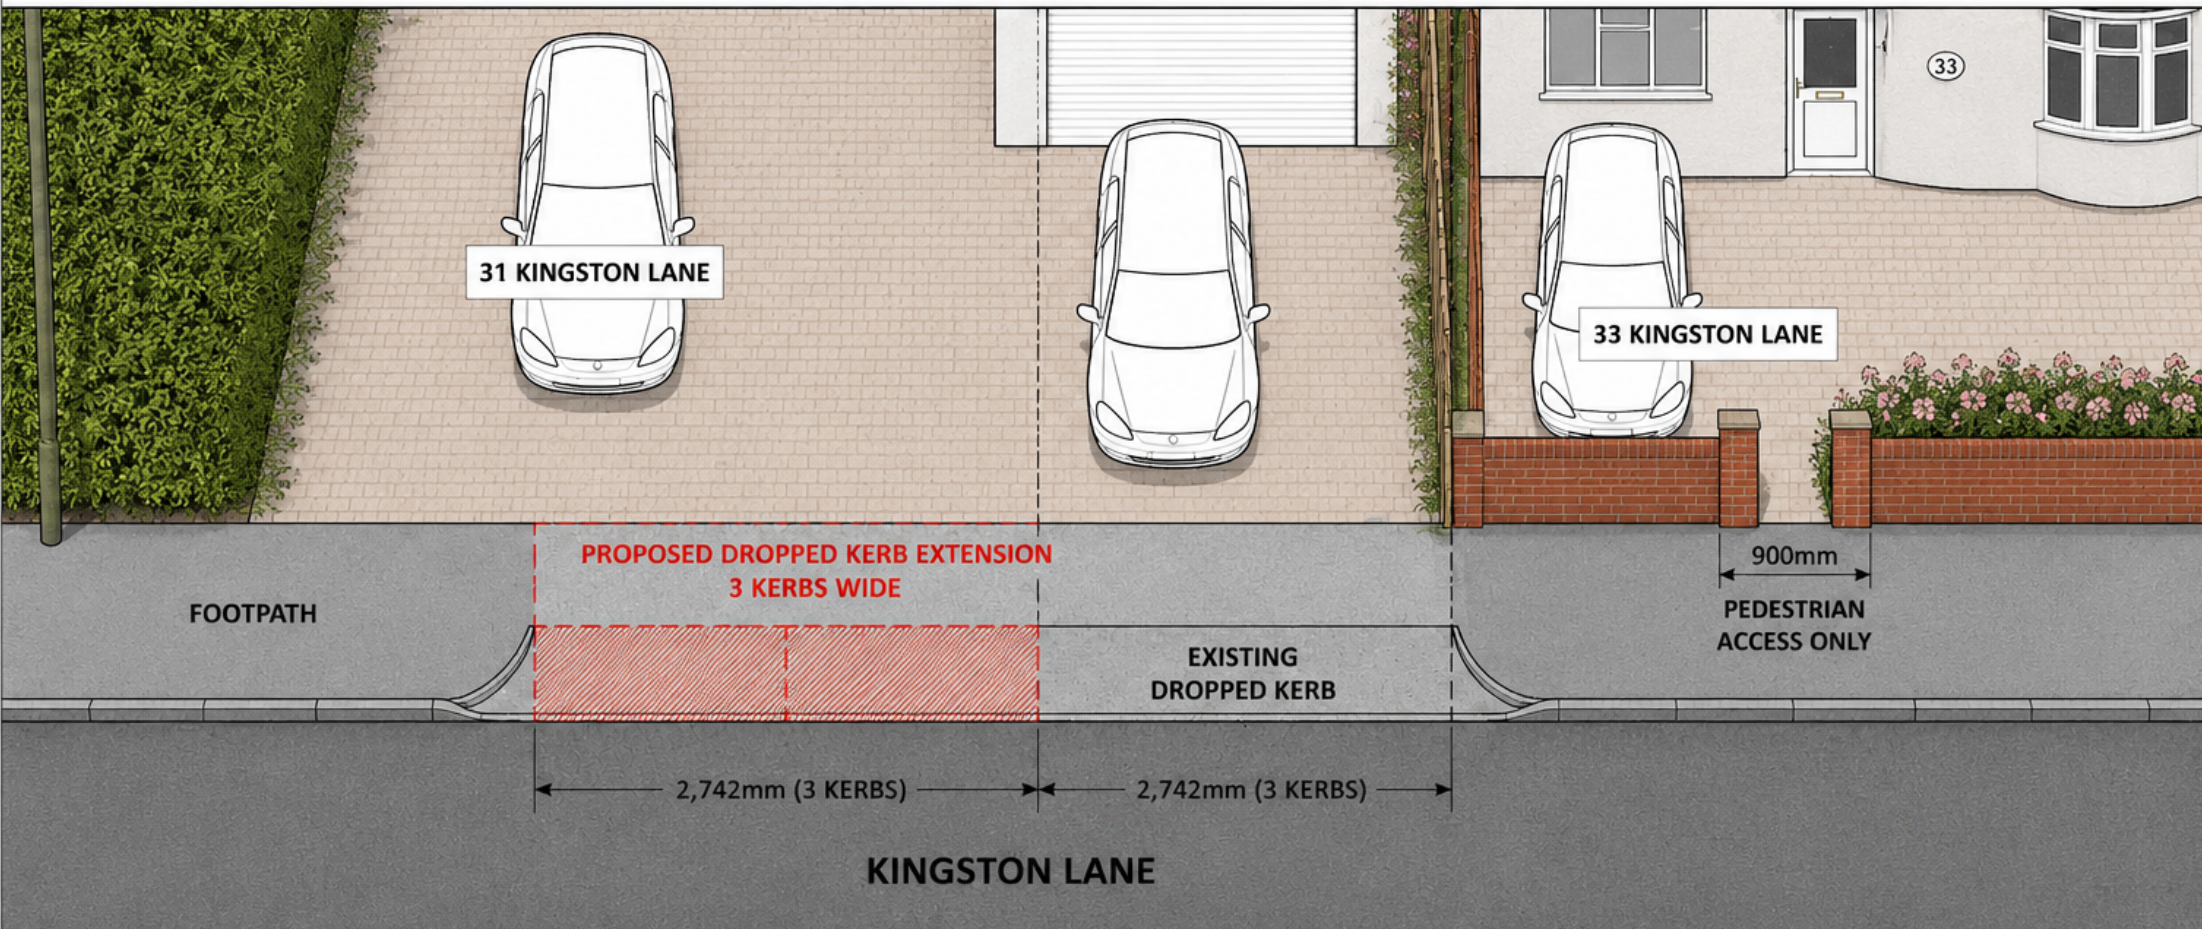

NOTES:

- Proposal is to extend the existing dropped kerb by 3 kerbs on the left hand side.
- Existing front boundary wall to be removed.
- Central border/hedge to be removed.
- Driveway to be completed in block paving.
- All works to be carried out in accordance with West Sussex County Council Highways Specification.
- Exact dimensions to be confirmed on site.

KEY:

-  Existing dropped kerb
-  Proposed dropped kerb extension (3 kerbs)
-  Existing kerb line
-  Property boundary

KERB INFORMATION:

1 KERB = 914mm
3 KERBS = 2,742mm

