
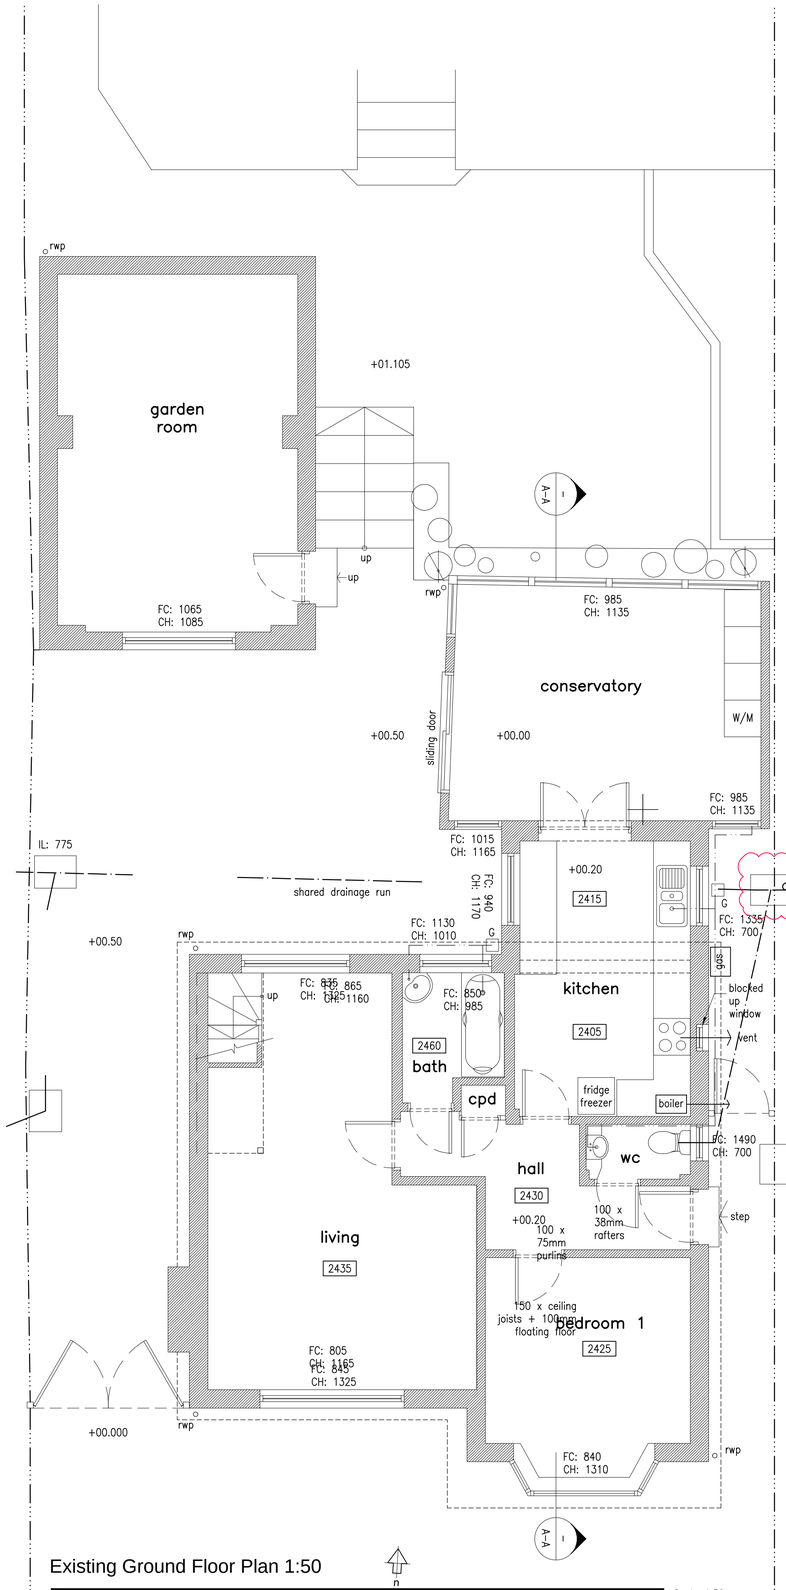


Existing Ground Floor Plan 1:50

Scale 1:50

0 1 2 3 4 5 6 7 8 9 10

Scale In Metres

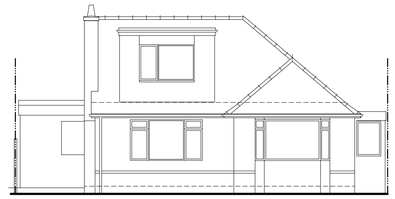


Existing South Elevation

Scale 1:100

0 2.5 5 7.5 10

Scale In Metres

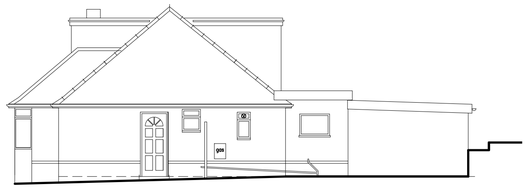


Existing East Elevation

Scale 1:100

0 2.5 5 7.5 10

Scale In Metres

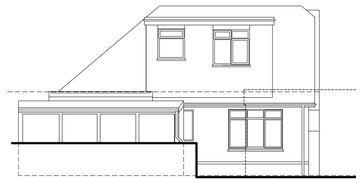


Existing North Elevation

Scale 1:100

0 2.5 5 7.5 10

Scale In Metres

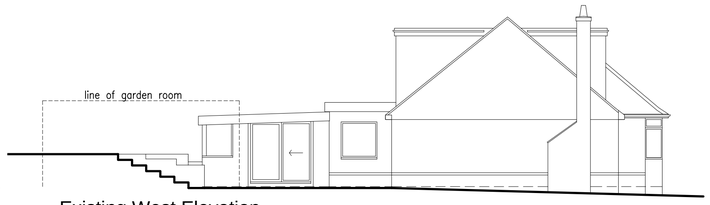


Existing West Elevation

Scale 1:100

0 2.5 5 7.5 10

Scale In Metres

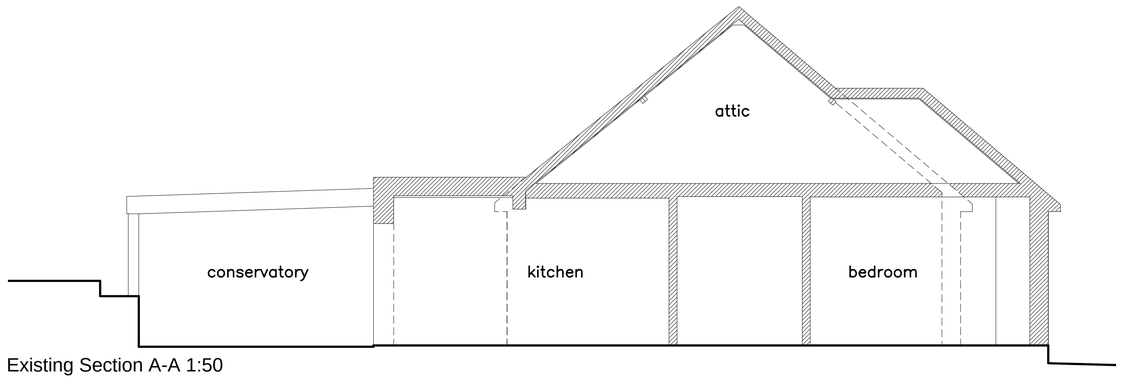


Existing Section A-A 1:50

Scale 1:50

0 1 2 3 4 5 6 7 8 9 10

Scale In Metres

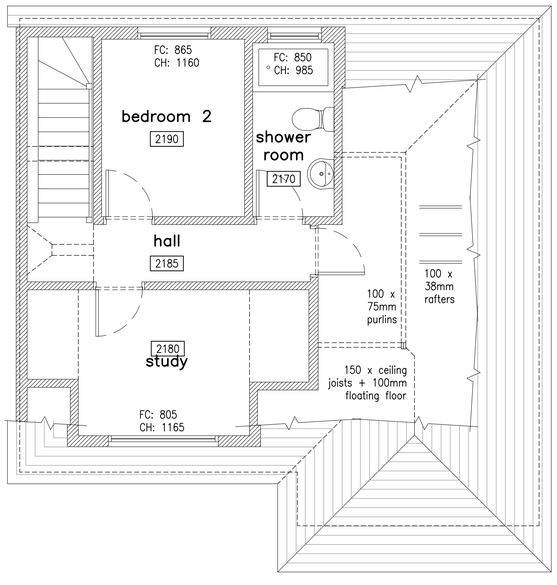


Existing First Floor Plan 1:50

Scale 1:50

0 1 2 3 4 5 6 7 8 9 10

Scale In Metres

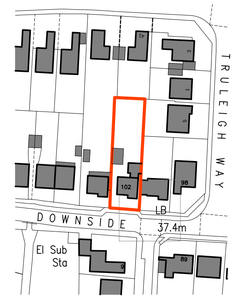


Ordnance Survey, (c) Crown Copyright 2013. All rights reserved. Licence number 100022432

Site Location Plan Scale 1:1250

0 25 50 75 100

Scale In Metres

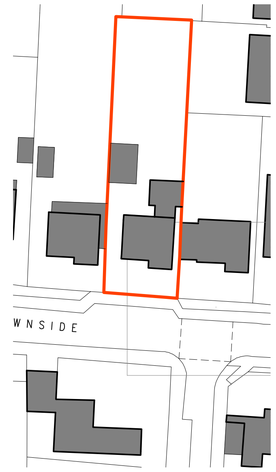

Block Plan Scale 1:500

0 10 20 30 40

Scale In Metres

rev.	date	comment	auth	chkd.
B	21.01.22	Drainage updated, shown bubbled.	JB	–
A	21.07.15	Bathroom layout amendment	TD	–

amendments

Deacon and Richardson ARCHITECTS

client
Martin Moran and Joanna Lee

job
102 Downside
Shoreham-by-Sea
BN43 6HB

drawing number
3478.EXG.01

revision
B

drawing title
Existing Plans, Sections and Elevations EXISTING

drawn by
DB

checked by
CR

riba work stage
MS

date
Dec '13

scale/original sheet size
varies @ A1

Do not scale off drawing
Check all dimensions on site before all work is commenced
All goods materials workmanship to conform with current building regulations BSS and COP
© Copyright Deacon and Richardson Architects

Deacon and Richardson Architects
email: design@deaconandrichardson.co.uk
web: www.deaconandrichardson.co.uk
tel: 01273 888080
fax: 01273 888060
88 upper lewes road
Brighton
East Sussex
BN2 3FF