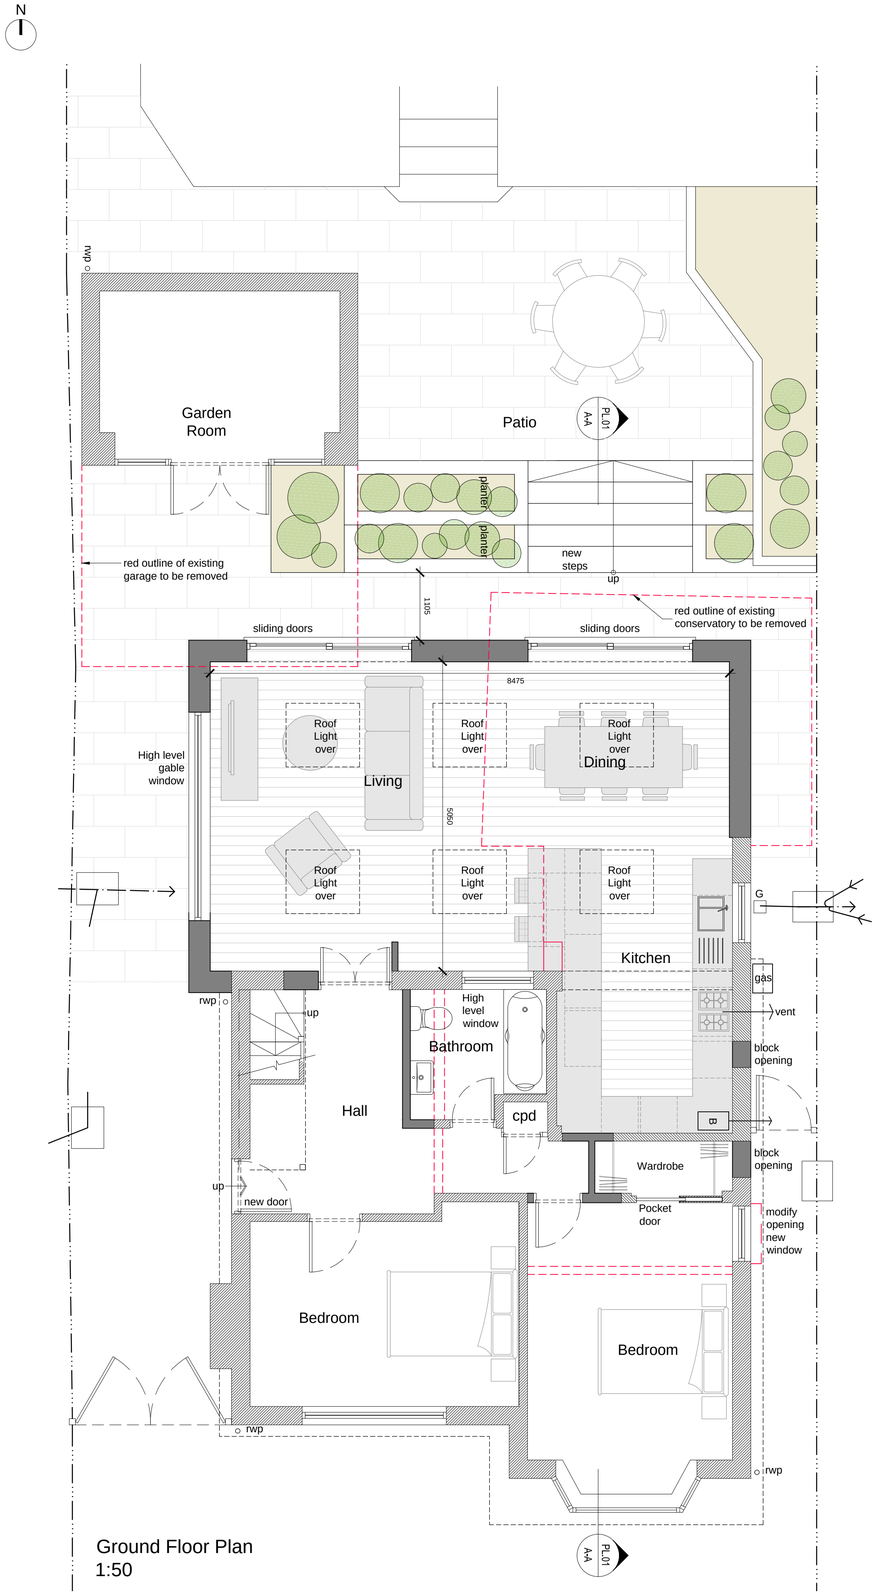
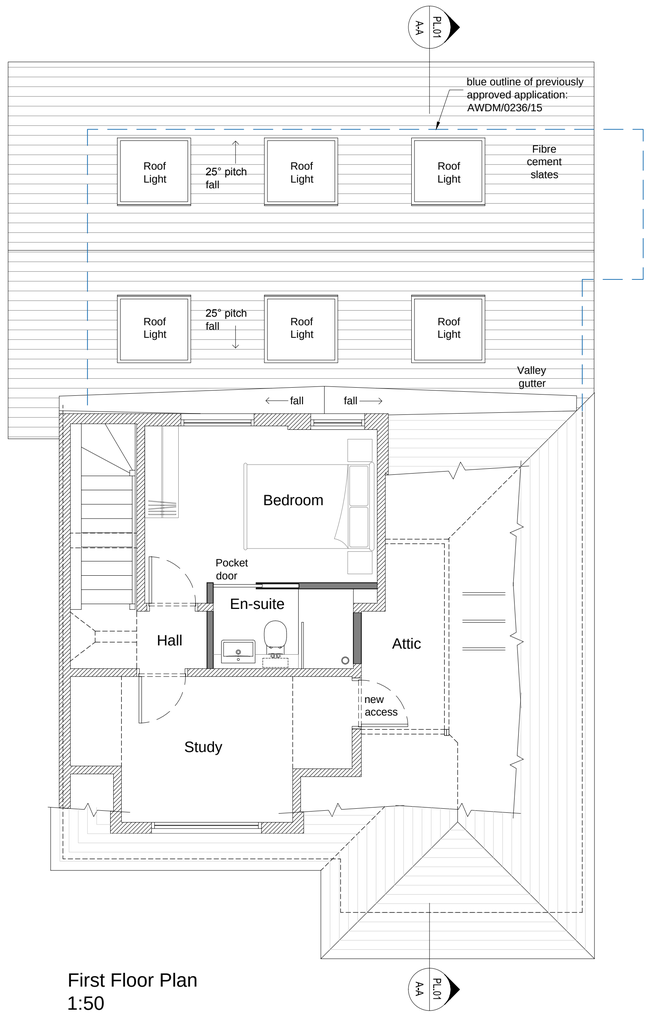
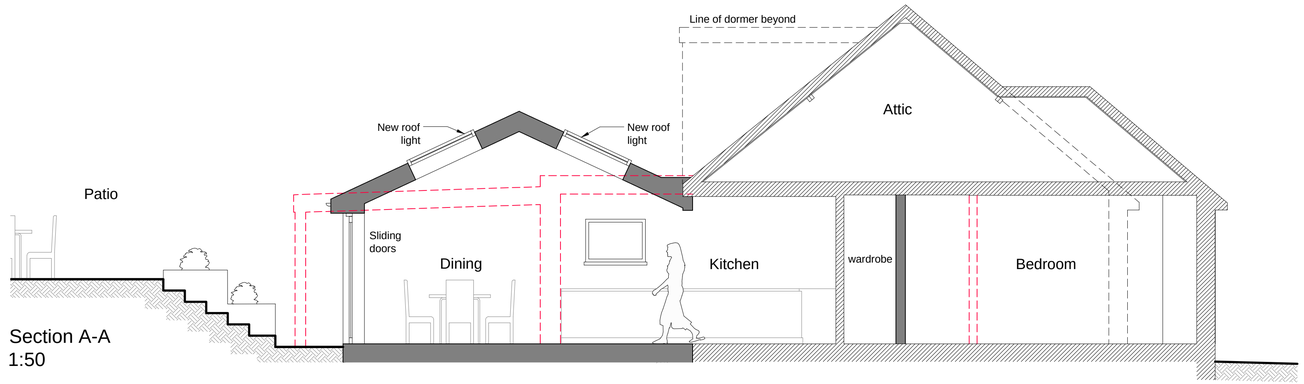


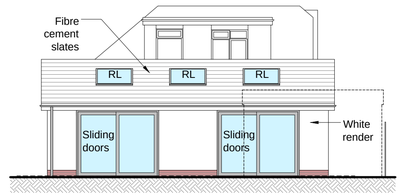

Ground Floor Plan
1:50



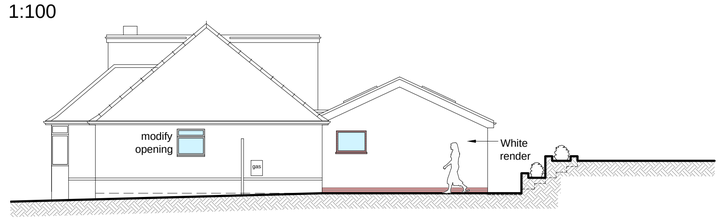

First Floor Plan
1:50



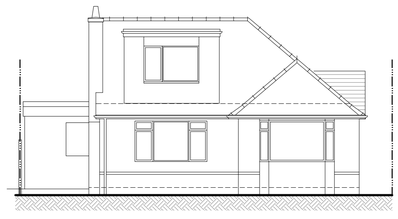

Section A-A
1:50



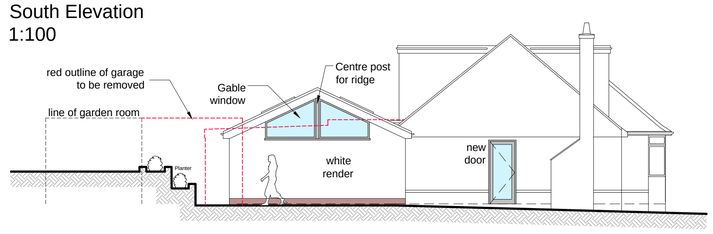

North Elevation
1:100




East Elevation
1:100



South Elevation
1:100




West Elevation
1:100

1:100
0 2.5 5 7.5 10
Scale In Metres

1:50
0 1 2 3 4 5 6 7 8 9 10
Scale In Metres

PRELIMINARY

| rev. | date | comment | auth. | chkd. |
|---|---|---|---|---|
| C | 03.02.22 | External materials updated following client comments. | JB | - |
| B | 01.02.22 | Footprint extended 1m west following client comments. | JB | - |
| A | 27.01.22 | Drawing updated following client comments. | JB | - |
| - | 21.01.22 | Preliminary issue. | - | - |

©Copyright Deacon and Richardson Ltd.

drawn JB | checked DB | RIBA stage 3

DEACON + RICHARDSON ARCHITECTS
email: design@drltd.co.uk
web: www.drltd.co.uk
tel: 01273 888080
253 Ditchling Road
Brighton
BN1 6JD

client/job
M. Moran & J. Lee
102 Downside
Shoreham-by-Sea

drawing title
Floor Plans, Section and Elevations PLANNNING

scale/sheet size
Varies @ A1

drawing number
3478.PL.10

revision
C

Do not scale off drawing except for Planning purposes. Check all dimensions on site before work is commenced. All goods materials workmanship to conform with current regulations BSS & COP.