
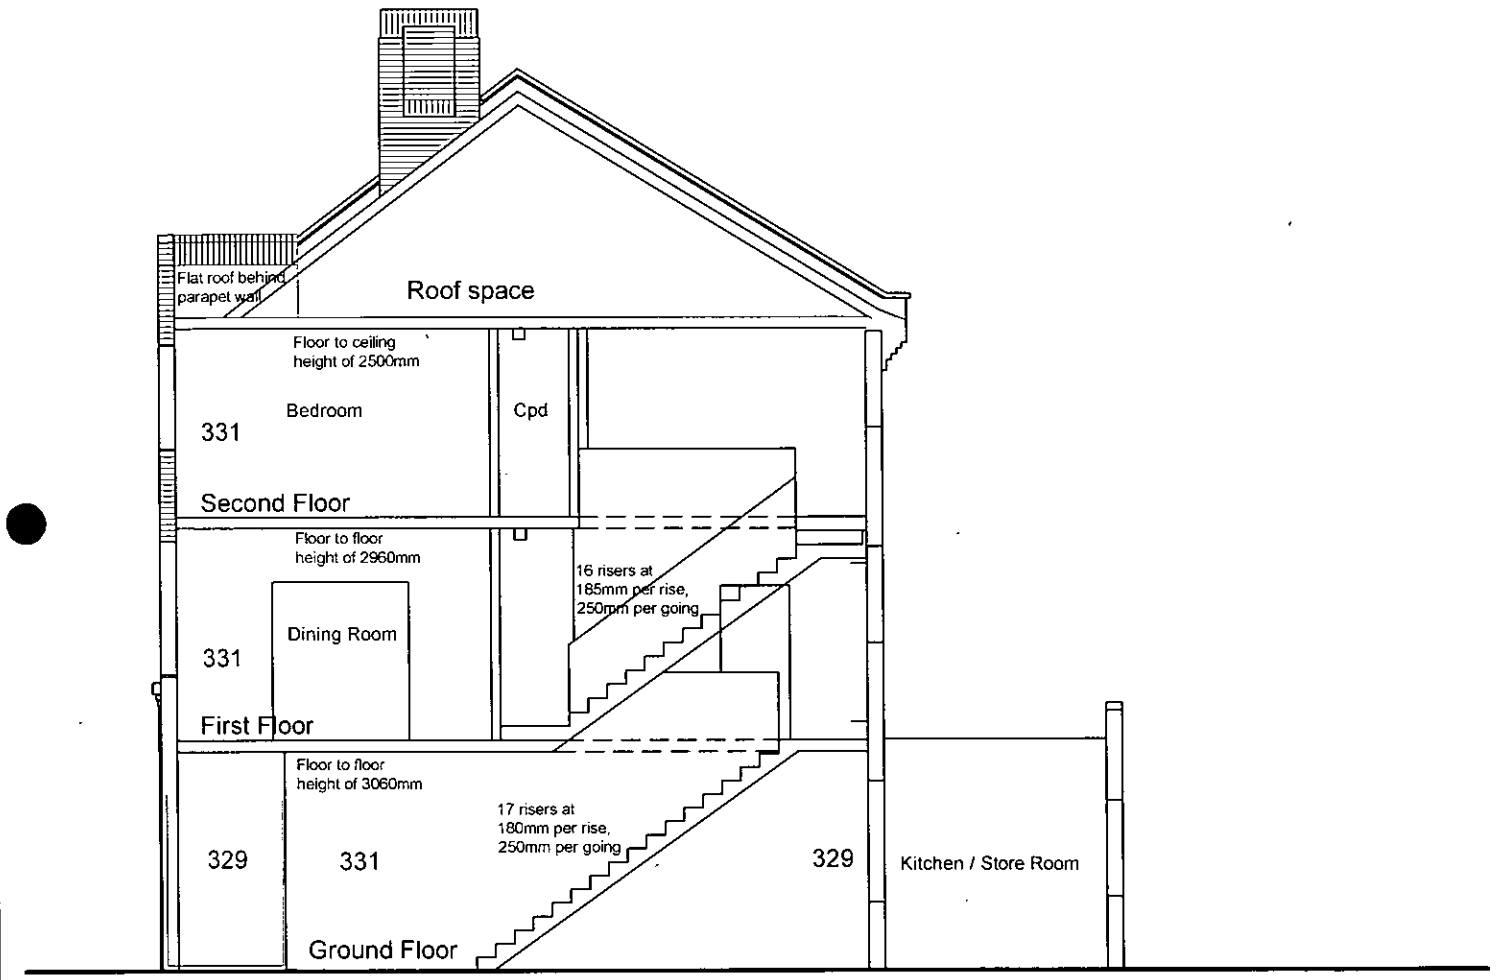


Cross Section - As Existing

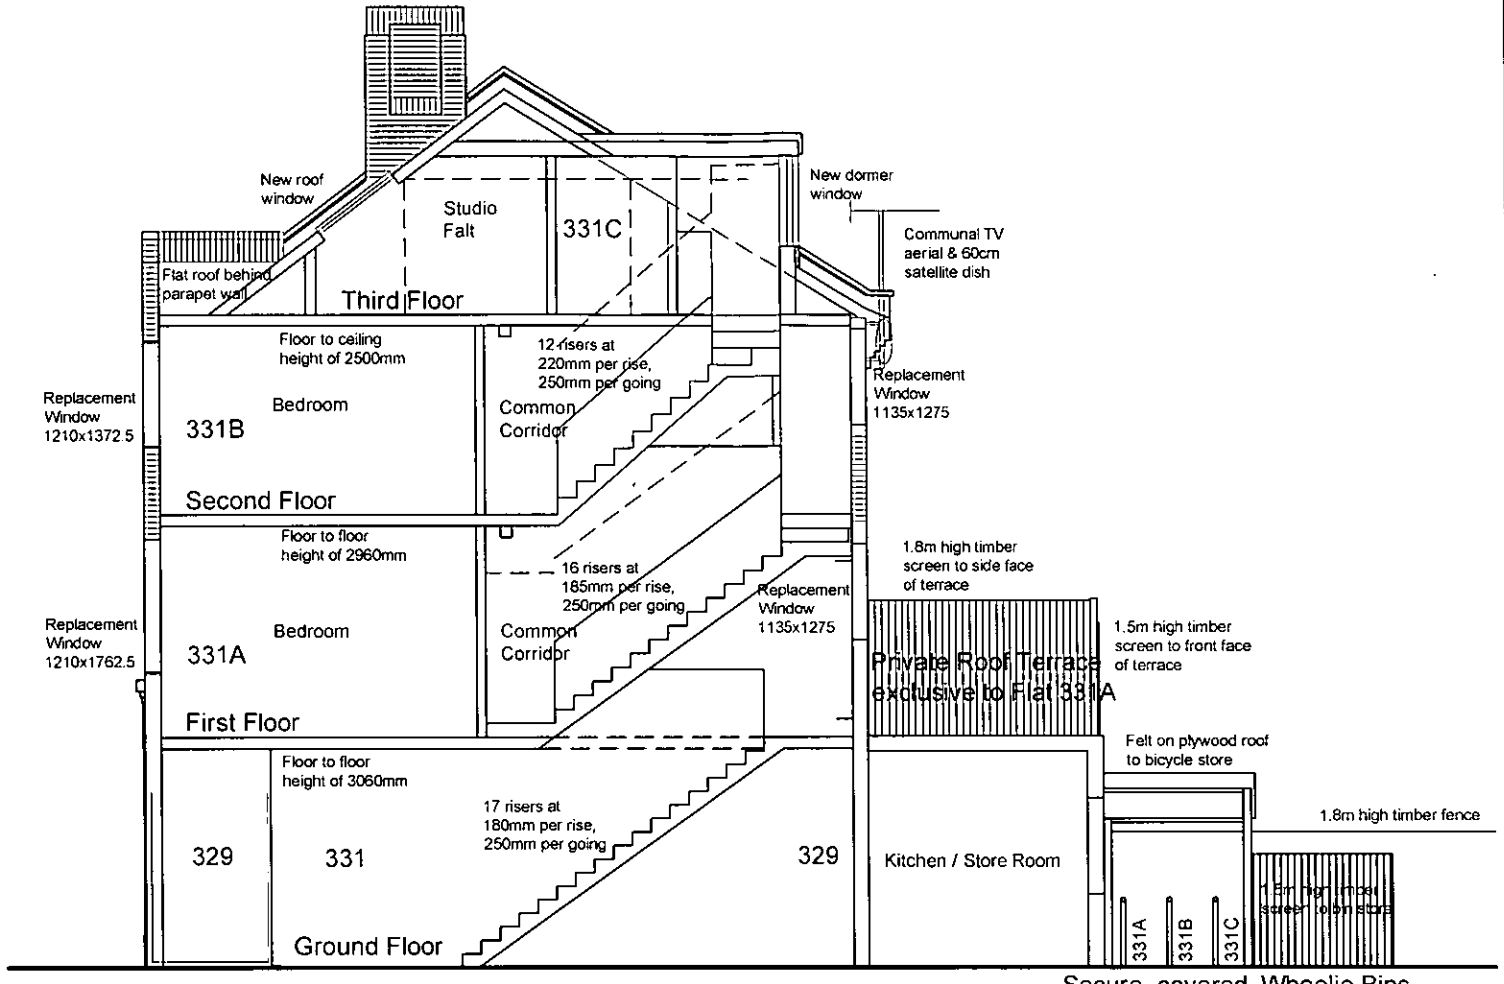

Cross Section - As Proposed

Secure, covered Bicycle Store

Wheelie Bins in Bin Store

Rev	Details	By	Da
D	Bicycle store roof material amended	LB	11.10.11
C	Communal aerial & satellite dish added	LB	12.09.11
B	First floor terrace screening amended. Bin store elevation amended. Bicycle store elevation added. Notes added	LB	06.07.11
A	Front roof slope dormer removed. Roof lights added	LB	10.05.11

Lee Barker Architectu
Architecture Planning Developme

Client
Lee Savell Properties

Project
GORING ROAD
331 Goring Road
Goring-by-Sea
Worthing
BN12 4NX

Drawing Title
Section as Existing
Section as Proposed

Issue
Discharge of Planning Conditions

Scale / Paper	Drawn	Date
1:100 @ A3	LB	FEB 2011

Dwg No.	Rev
LS02-08	D