



1 ELEVATION FACING WEST

1 : 100

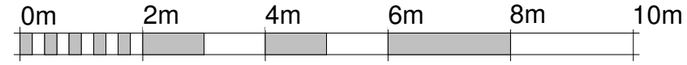


VISUAL SCALE 1:100 @ A3

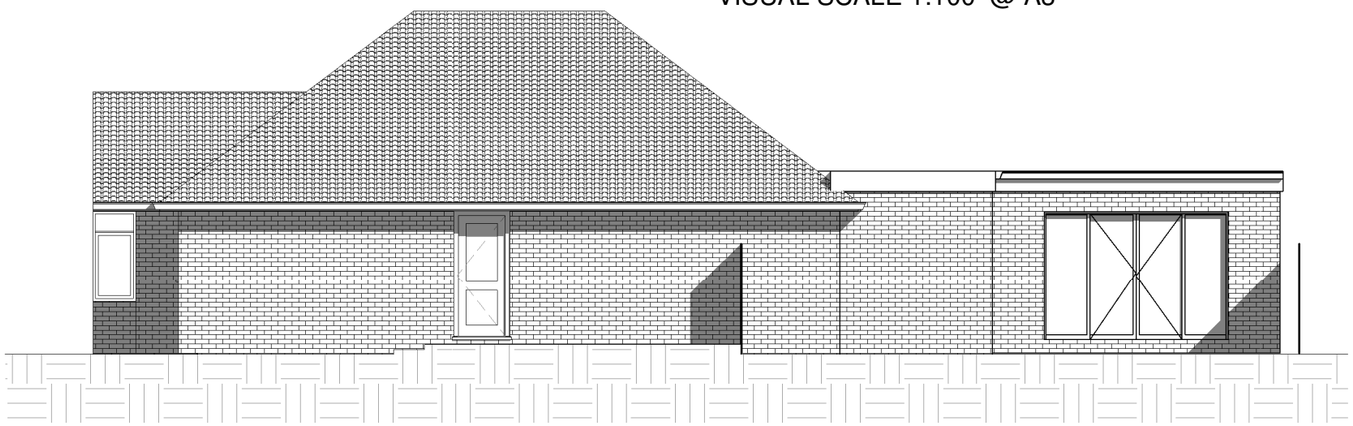

2 ELEVATION FACING SOUTH

1 : 100

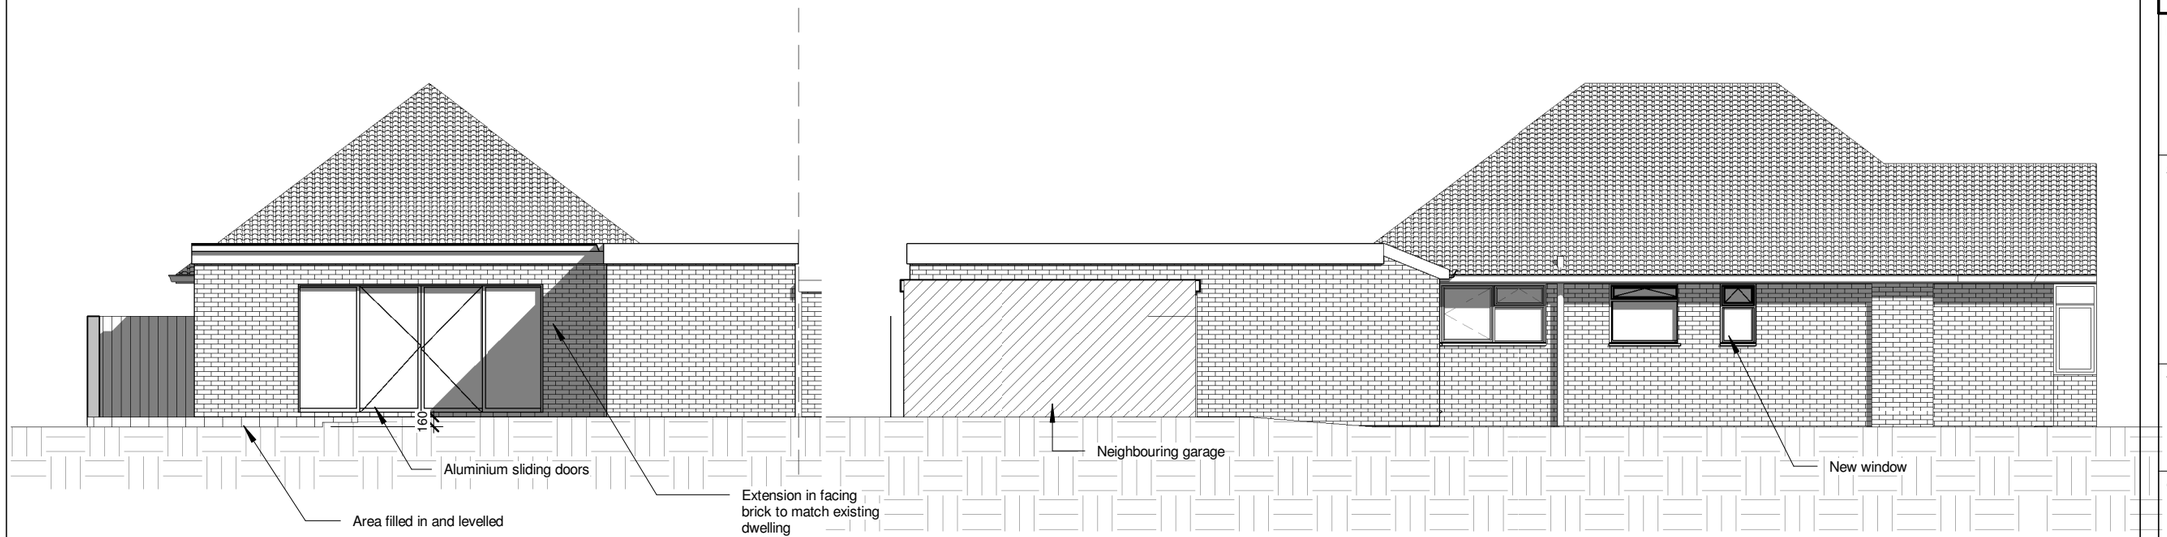

3 ELEVATION FACING EAST

1 : 100

4 ELEVATION FACING NORTH

1 : 100

KRONA DESIGN
ARCHITECTURAL DESIGN & DRAFTING
4 Union Place | Worthing | BN11 1LG
info@kronadesign.co.uk | kronadesign.co.uk
Tel: 01903 256150 Mob: 07827 994111

PROJECT

Side Extension & Garage Conversion

ADDRESS

19 Finches Close
Lancing
West Sussex

TITLE

Proposed Elevations

CLIENT

Alan Cross

DRAWN	STATUS	DATE
JLB	Design	10/01/22

SCALE (@ A3)	PROJECT NUMBER
1 : 100	KD.1273

DRAWING NUMBER	REV
A.201	A

© KRONA DESIGN