ADUR & WORTHING
PLANNING SERVICES
PLAN AWDM/ 0677/15
DATE Rec 20/6/15

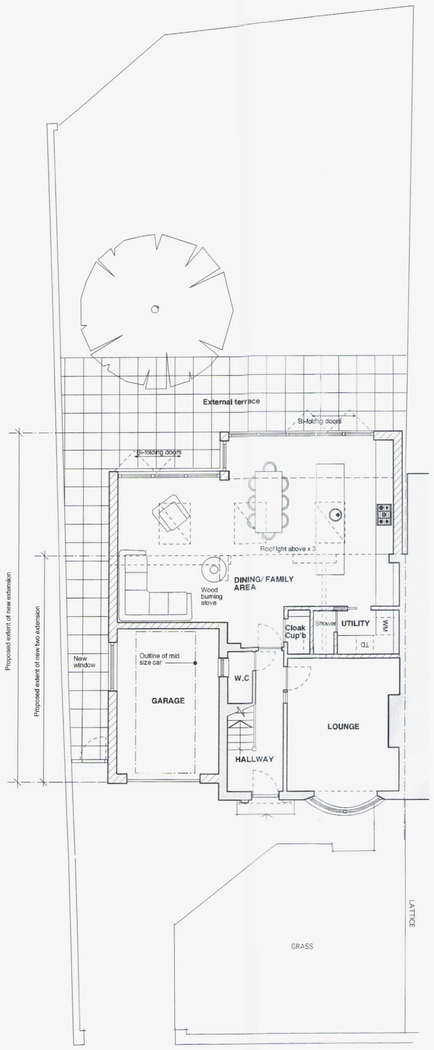

20 PROPOSED GROUND FLOOR PLAN
Scale: 1:100

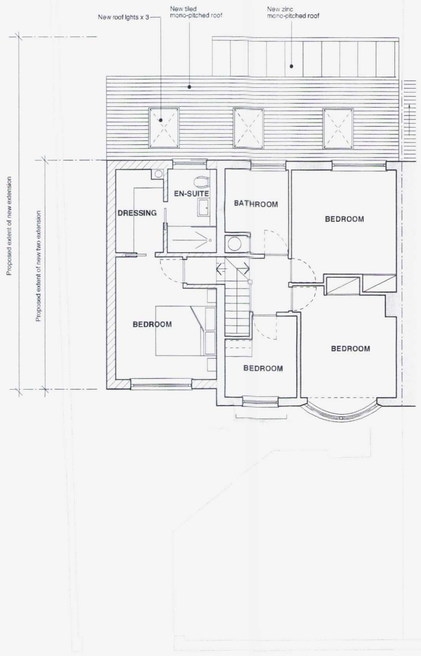

21 PROPOSED FIRST FLOOR PLAN
Scale: 1:100

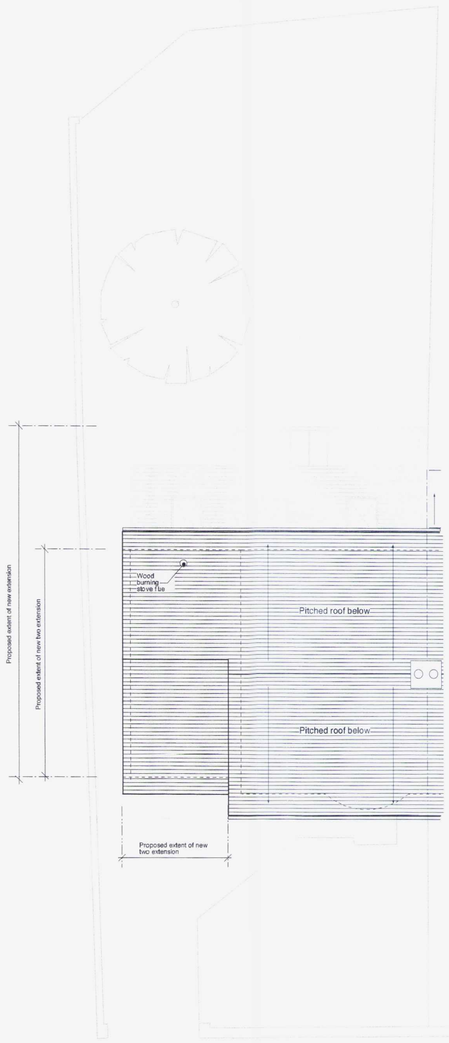

22 PROPOSED ROOF PLAN
Scale: 1:100



23 PROPOSED FRONT ELEVATION
Scale: 1:100

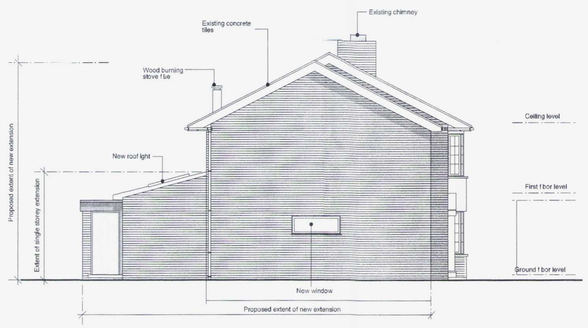

24 PROPOSED SIDE ELEVATION
Scale: 1:100

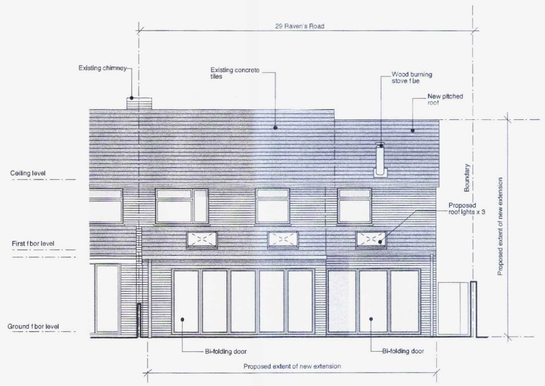

25 PROPOSED REAR ELEVATION
Scale: 1:100

EXISTING WALLS
PROPOSED WALLS

SCALE @ 1:100
0 1 2 3 4 5 6 7 8 9 10 M

Revision A - 20.06.15 - reduce the width of the proposed extension by 250mm, increase the step back by 100mm

dh:design_ architectural design consultancy

Job Name	29 RAVENS ROAD, SHOREHAM
Status: PLANNING	Drawing Title: PROPOSED DRAWINGS
Date: 20.03.15	Scale: 1:100 @ A1
Job Ref:	106
Drawing Number:	L-103 revison a

© All rights reserved - Do not scale off drawing
All information to be checked on site