



2 LOCATION PLAN
1 : 1250

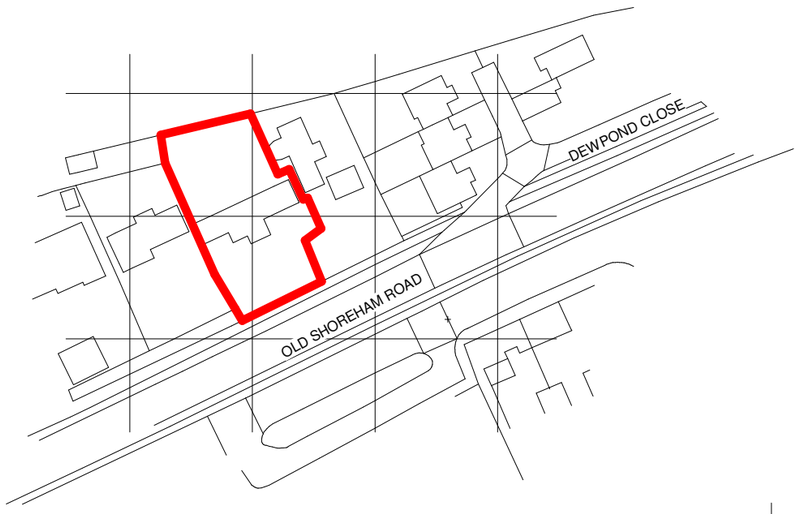


1 SITE PLAN
1 : 500

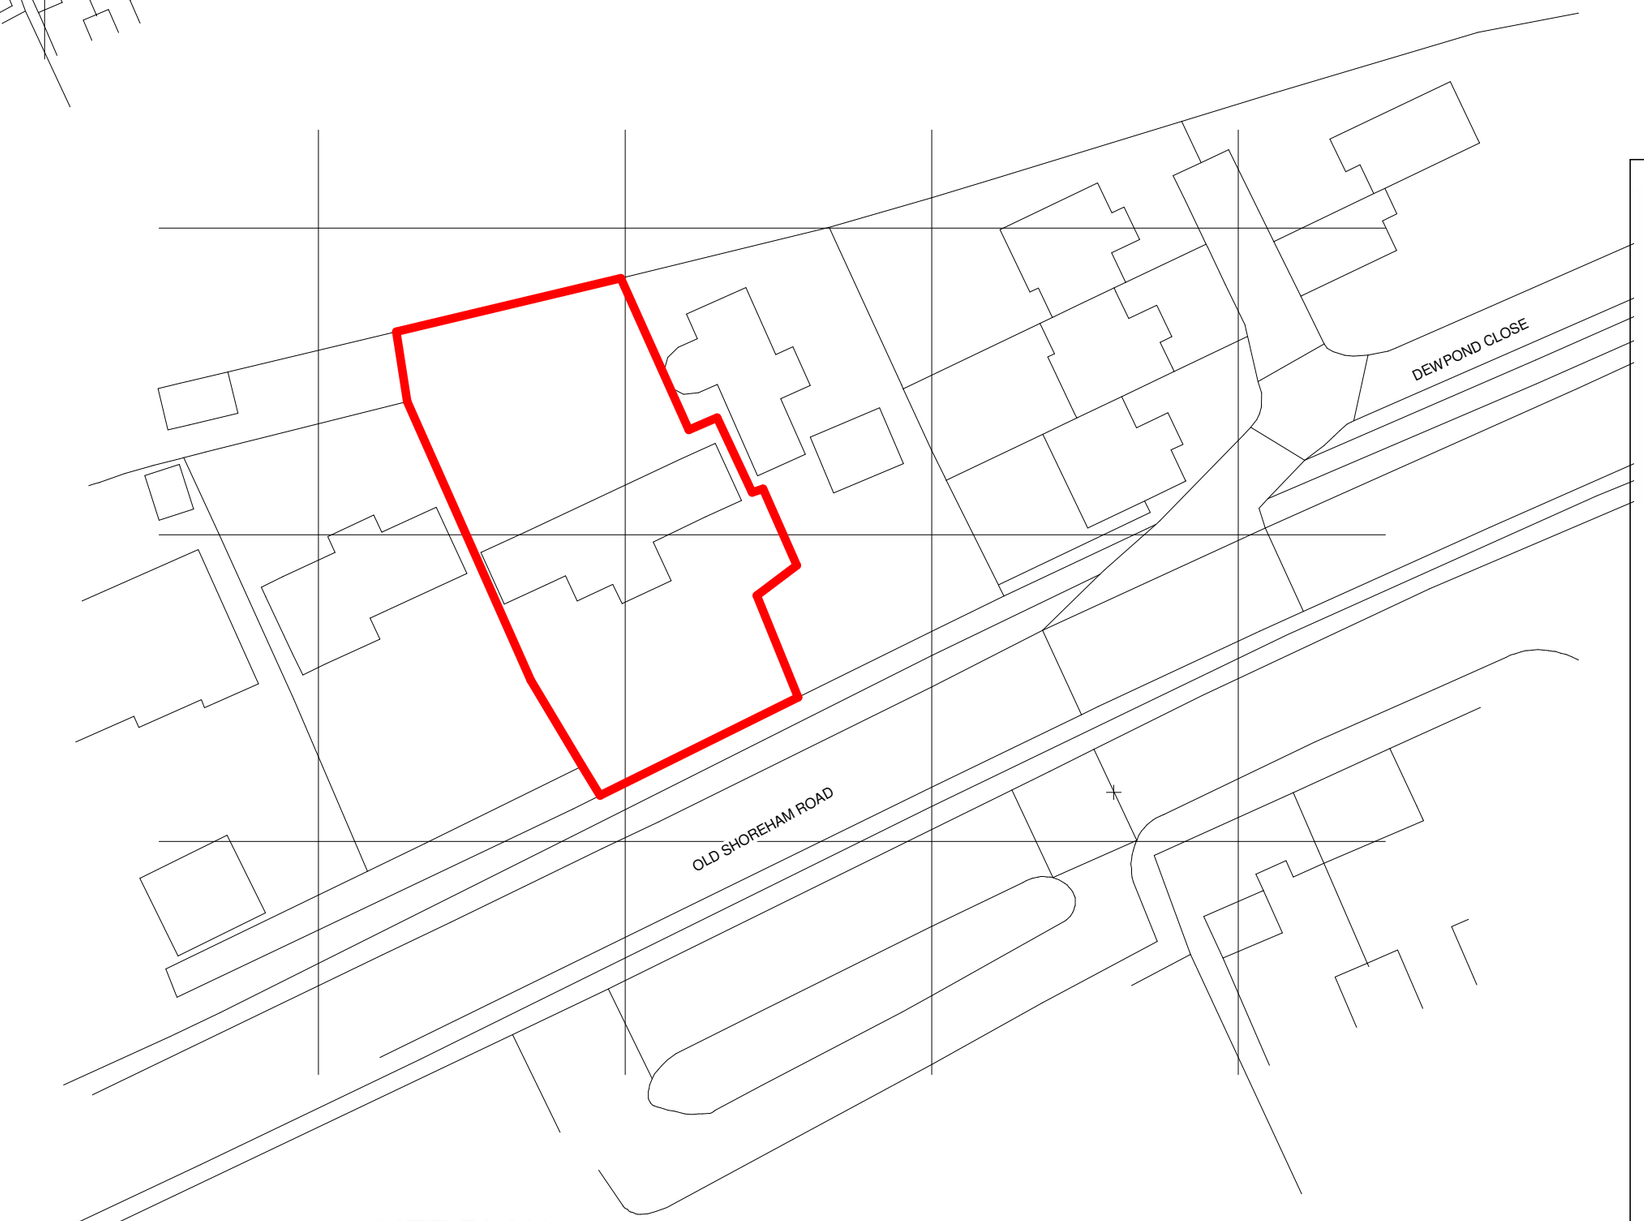

VISUAL SCALE 1:500 @ A3



VISUAL SCALE 1:1250 @ A3

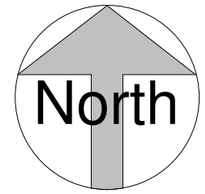

KRONA DESIGN
ARCHITECTURAL DESIGN & DRAFTING
4 Union Place | Worthing | BN11 1LG
info@kronadesign.co.uk | kronadesign.co.uk
Tel: 01903 256150 Mob: 07827 994111

PROJECT
Loft Conversion

ADDRESS
Normandy House
Old Shoreham Road
Lancing
West Sussex

TITLE
Site & Location Plan

CLIENT
Ashley Davis

DRAWN	STATUS	DATE
JLB	Design	19/04/21

SCALE (@ A3)	PROJECT NUMBER
As indicated	KD.1145

DRAWING NUMBER	REV
A.001	

© KRONA DESIGN