

Proposed South Front Elevation


1 : 50



All Windows below 1.7 to be Fixed Shut and Fully Frosted

Proposed West Side Elevation

1 : 50

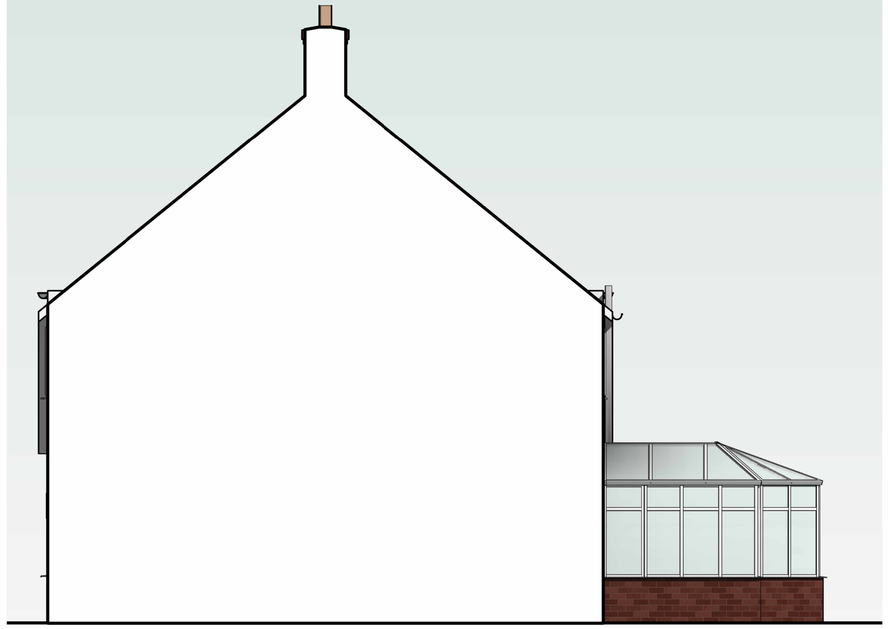

Proposed East Side Elevation

1 : 50



Proposed North Rear Elevation

1 : 50

0m 1m 2m 3m 4m 5m


VISUAL SCALE 1:50 @ A1

Notes:

1. THE COPYRIGHT OF THIS DRAWING IS VESTED IN ARCHEVOLVE AND IT MAY NOT BE REPRODUCED IN WHOLE OR PART OR USED FOR THE MANUFACTURE OF ANY ARTICLE WITHOUT THE EXPRESS PERMISSION OF THE COPYRIGHT HOLDERS.

2. WORK TO FIGURED DIMENSIONS ONLY.

3. THIS DRAWING IS TO BE READ IN CONJUNCTION WITH ALL RELEVANT ARCHITECT'S, SERVICE ENGINEER'S AND ARCHEVOLVE AND SPECIFICATIONS.

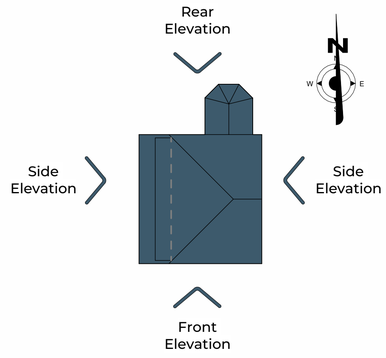

Dormer Volume = 12.1m ^{3}

Rev_A	Amendments to the Elevations in line with Planners Comments	AP	08/07/24

Revision Number	Revision Description	Issued by	Revision Date

DATE:	STATUS:	SHEET SIZE:
02/01/24	PRELIMNARY ISSUE	A1

SCALE:	DRAWN:	CHECKED:
1 : 50	AP	

CLIENT:

Mr M Churcher
200 Goring Road
Goring-by-Sea
WORTHING
BN12 4PQ

SITE ADDRESS:

DRAWING: Side Dormer

TITLE: Proposed Elevations

PROJECT NO: GORINGRD

DRAWING NO: ARC/049/24/06

REVISION: Rev_A

ARCHEVOLVE
// design @archevolve.co.uk
// www. archevolve.co.uk
// 07830 325566
CIAT CHARTERED PRACTICE