


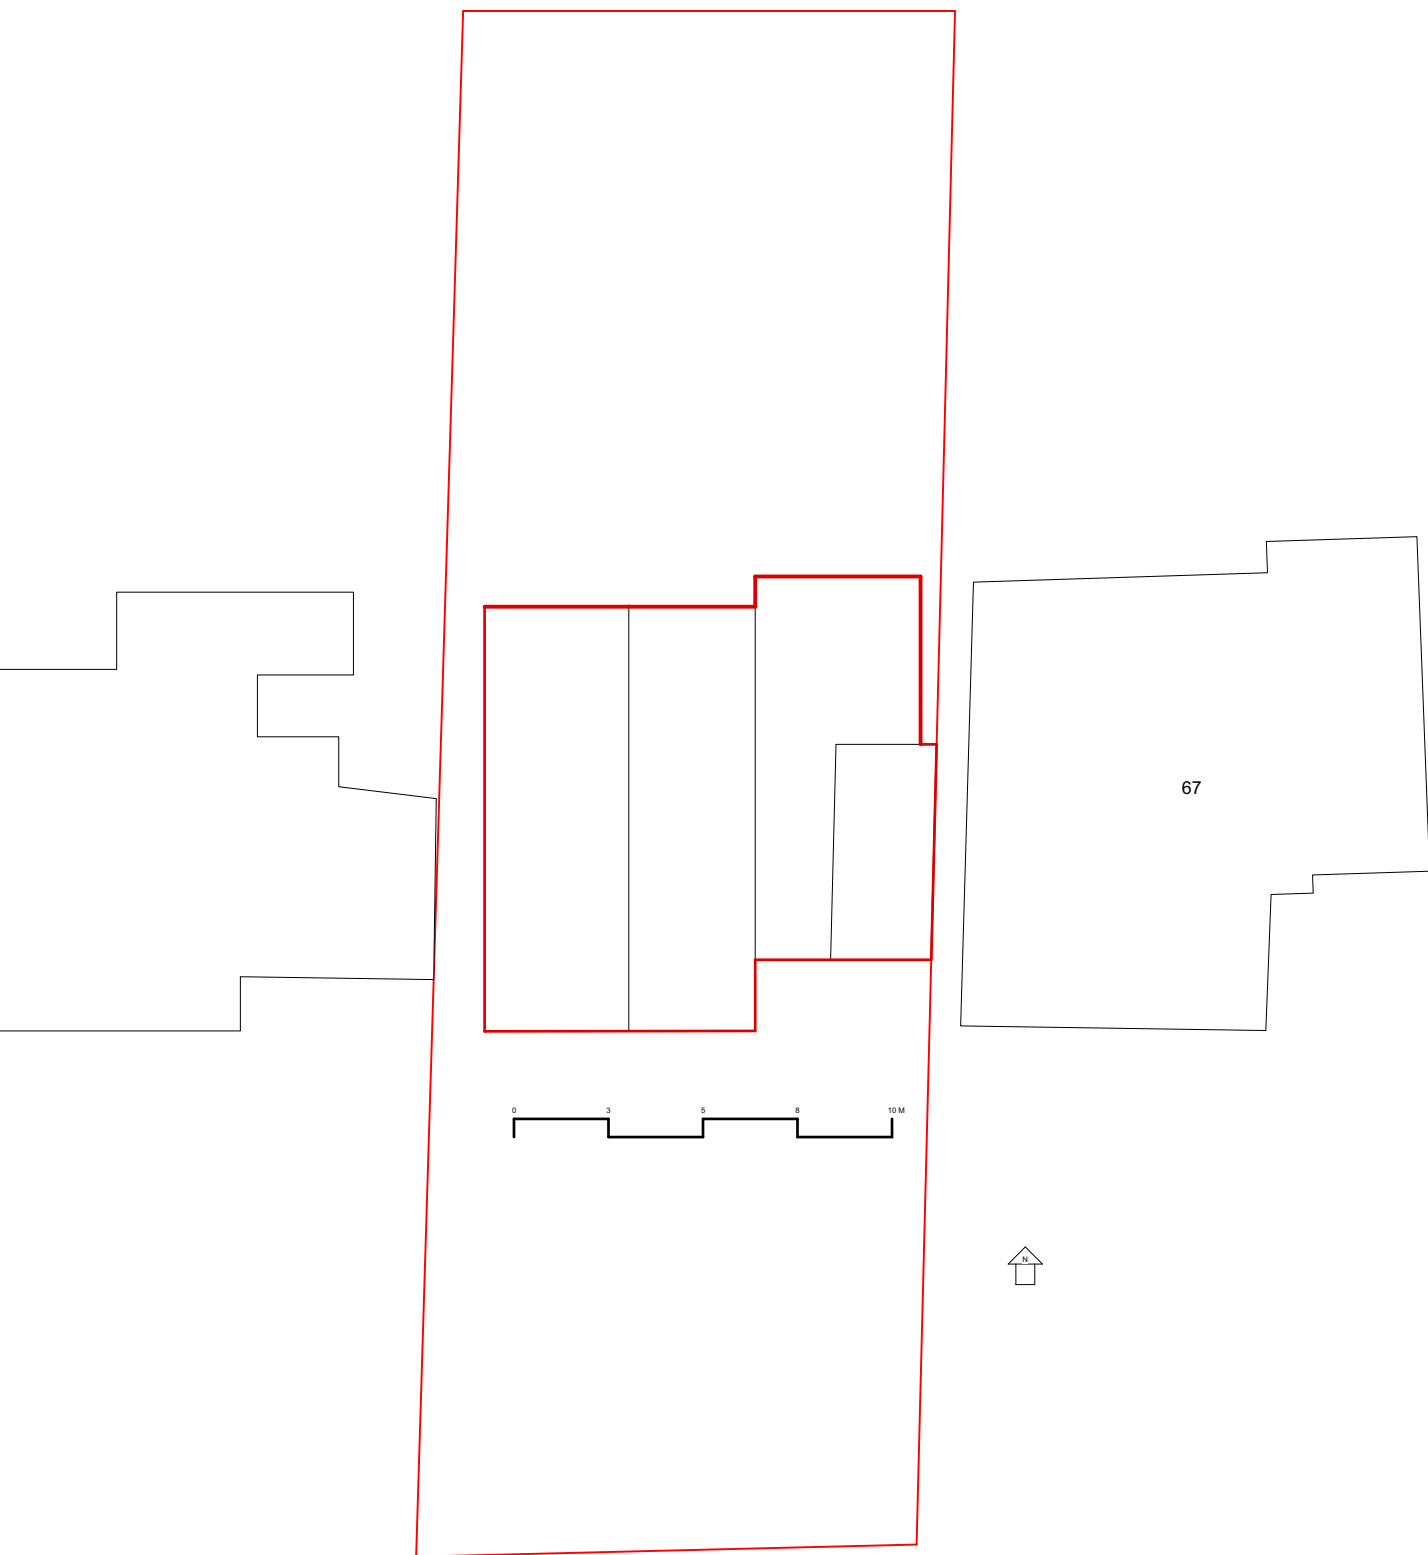

Richard Clayson Ltd			
Project: 65 Fernhurst Drive	Drawing Number: Existing block plan	Rev: X	Date: Dec 2025
Drawing Title: Existing block plan	Drawn by: RGC	Scale: 1:200	
DO NOT SCALE FROM DRAWING. ALL DIMENSIONS TO BE CHECKED ON SITE. REPORT OMISSIONS AND DISCREPANCIES IMMEDIATELY.© Richard Clayson Ltd 2020			